545 FREEDOM

SURVEY
in
N.E.¼, N.W.¼, Sec. 10, Freedom Twp.
Pemberville O.

Wooden Anchor Post found at Point "A"
PK Nails " " " "B" "C"
Iron pipe set at points shown thus o

Surveyed by H Morgan
Aug. 1967 Reg. Sur. 890

A parcel of land located in the Northeast Quarter of the Northwest Quarter of Section 10, Town 5 North, Range 12 East, Freedom Township, Wood County, Ohio and described as follows;

Beginning at a point on the north line of the Grantors property a distance of 888.0 feet west of the East Line of the said Northeast Quarter, said north line being parallel to and 199.32 feet north of the South Line of the said Northeast Quarter; thence continuing west along the said north line, said north line also being the center line of Perry Street, a distance of 120.0 feet; thence south at right angles to the said north line a distance of 141.0 feet; thence east parallel to the said north line a distance of 120.0 feet; thence north parallel to the opposite side a distance of 141.0 feet to the place of beginning and containing 0.388 acres of land more or less but subject to easement for legal highways.

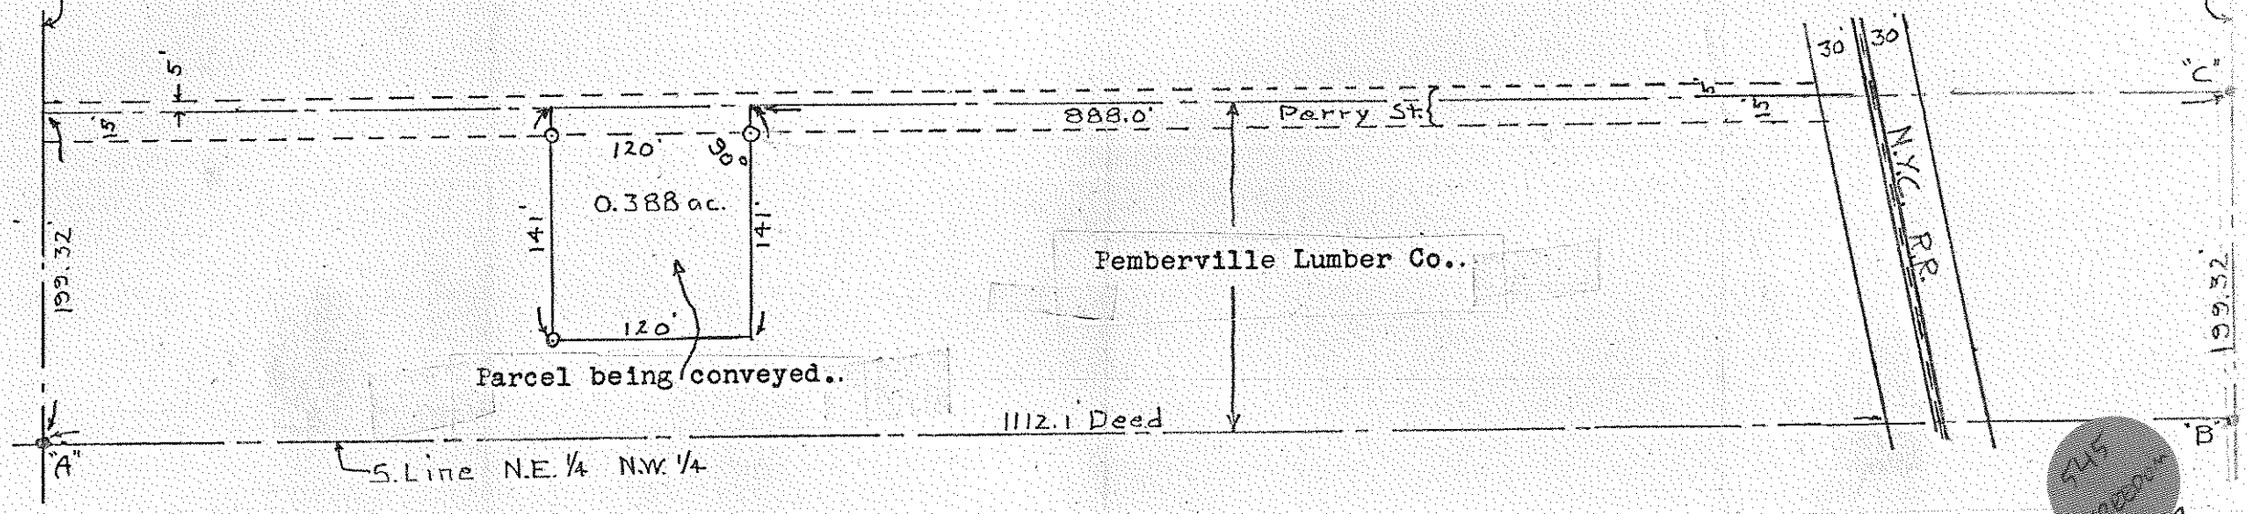

545 FREEDOM