276
G RAPIDS

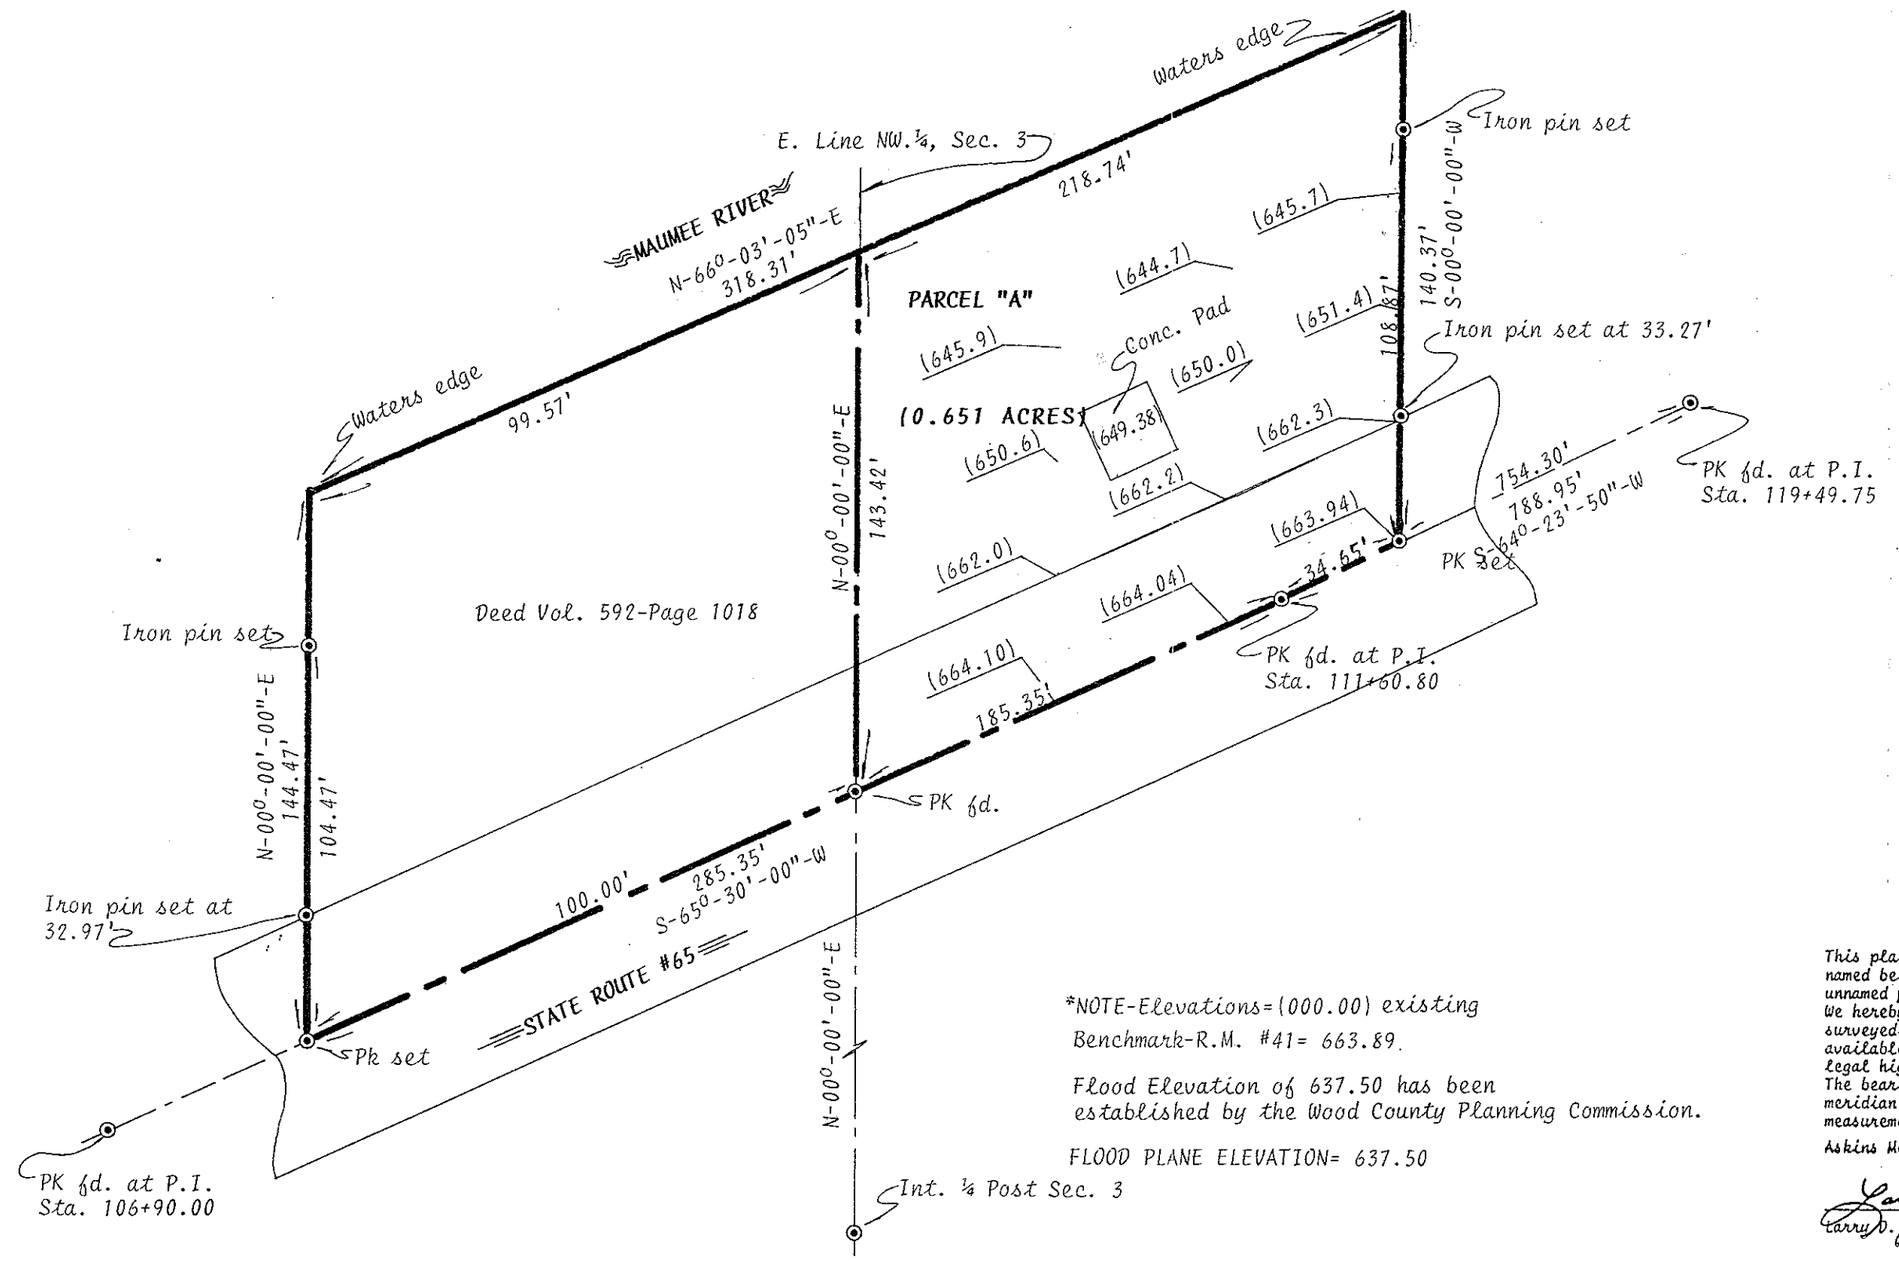

*NOTE-Elevations=(000.00) existing
Benchmark-R.M. #41= 663.89.

Flood Elevation of 637.50 has been established by the Wood County Planning Commission.

FLOOD PLANE ELEVATION= 637.50

This plat was prepared for the exclusive use of the client named below. Said declaration does not extend to any unnamed person.
We hereby declare this described parcel of land was surveyed to the best of our knowledge with information available to us, subject however to easements and all legal highways.
The bearings referred to herein are based upon an assumed meridian and are used only for purpose of angular measurement.

Askins Mercer, Inc. 125 Elm St. Cygnet, Ohio 43413

Larry D. Askins
Larry D. Askins Registered Surveyor #6254

Client MR. JOSEPH DEPINET	Title LAND SURVEY & FLOOD PLANE ELEVATION: Pt. of the N.½, Sec. 3, T5N-R9E, Grand Rapids, Township, Wood County, Ohio	scale 1"=40' drawn JCB	Askins Mercer Inc. 125 Elm Street Cygnet, Ohio 43413	ref. no. 91 date 2-25-91

276
G RAPIDS