PLAT of SURVEY

BEING THE EAST HALF (1/2) OF THE EAST HALF (1/2) OF THE NORTHWEST QUARTER (1/4) OF SECTION 19 AND A PART OF THE NORTHEAST QUARTER (1/4) OF SECTION 19, ALL IN TOWN 5 NORTH, RANGE 9 EAST, GRAND RAPIDS TOWNSHIP, WOOD COUNTY, OHIO

FOR: RAY C. & MARILYN M. SMITH
Deed ref: Vol. 501, Pg. 743
Parcel # E17-509-190000004000

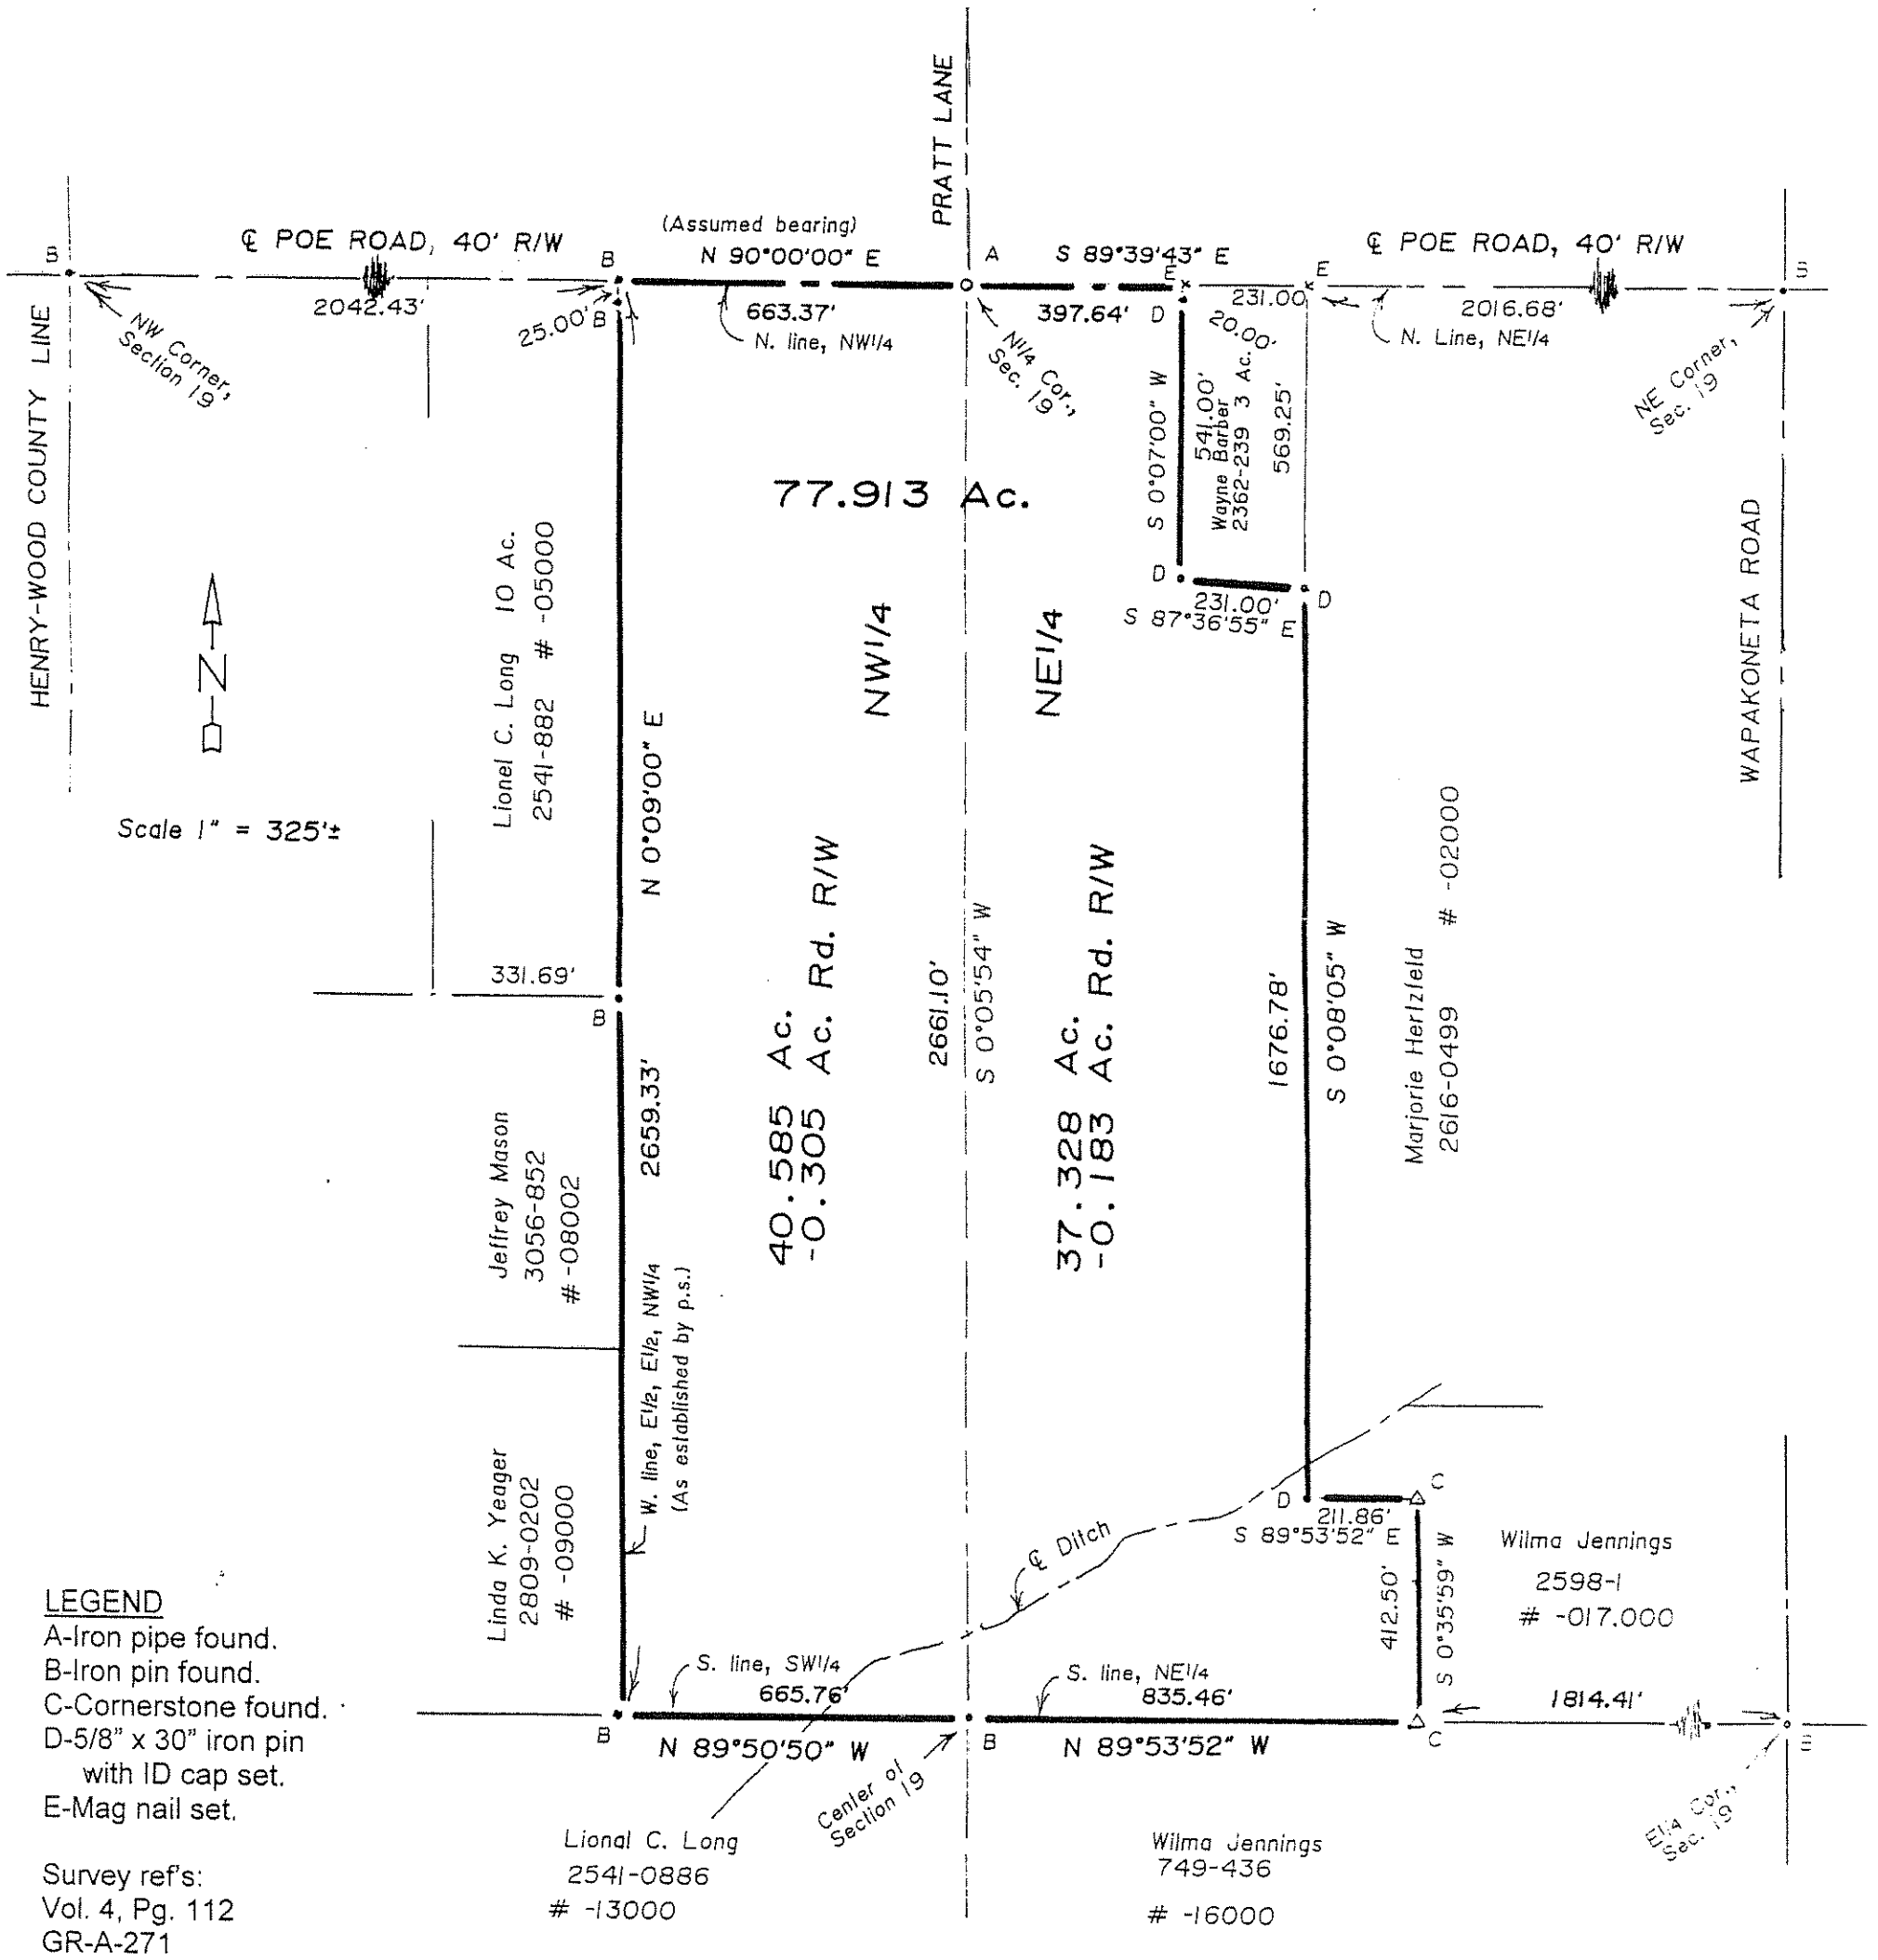

LEGEND
A-Iron pipe found.
B-Iron pin found.
C-Cornerstone found.
D-5/8" x 30" iron pin with ID cap set.
E-Mag nail set.

Survey ref's:
Vol. 4, Pg. 112
GR-A-271
Zande-2-18-02

STATE OF OHIO
PAUL J. WESTHOVEN
5602
REGISTERED SURVEYOR

I hereby certify this survey and notes to be correct to the best of my knowledge.

Paul J. Westhoven
Registered Land Surveyor No. 5602
December 14 & 19, 2012
Survey No. 8631-Wo-GR-12-20-12