Henry A 642

SURVEY FOR: LOUISE HENNINGS

NW. 1/4 SECTION 20
T-3-N, R-10-E
HENRY TOWNSHIP, WOOD CO., OHIO

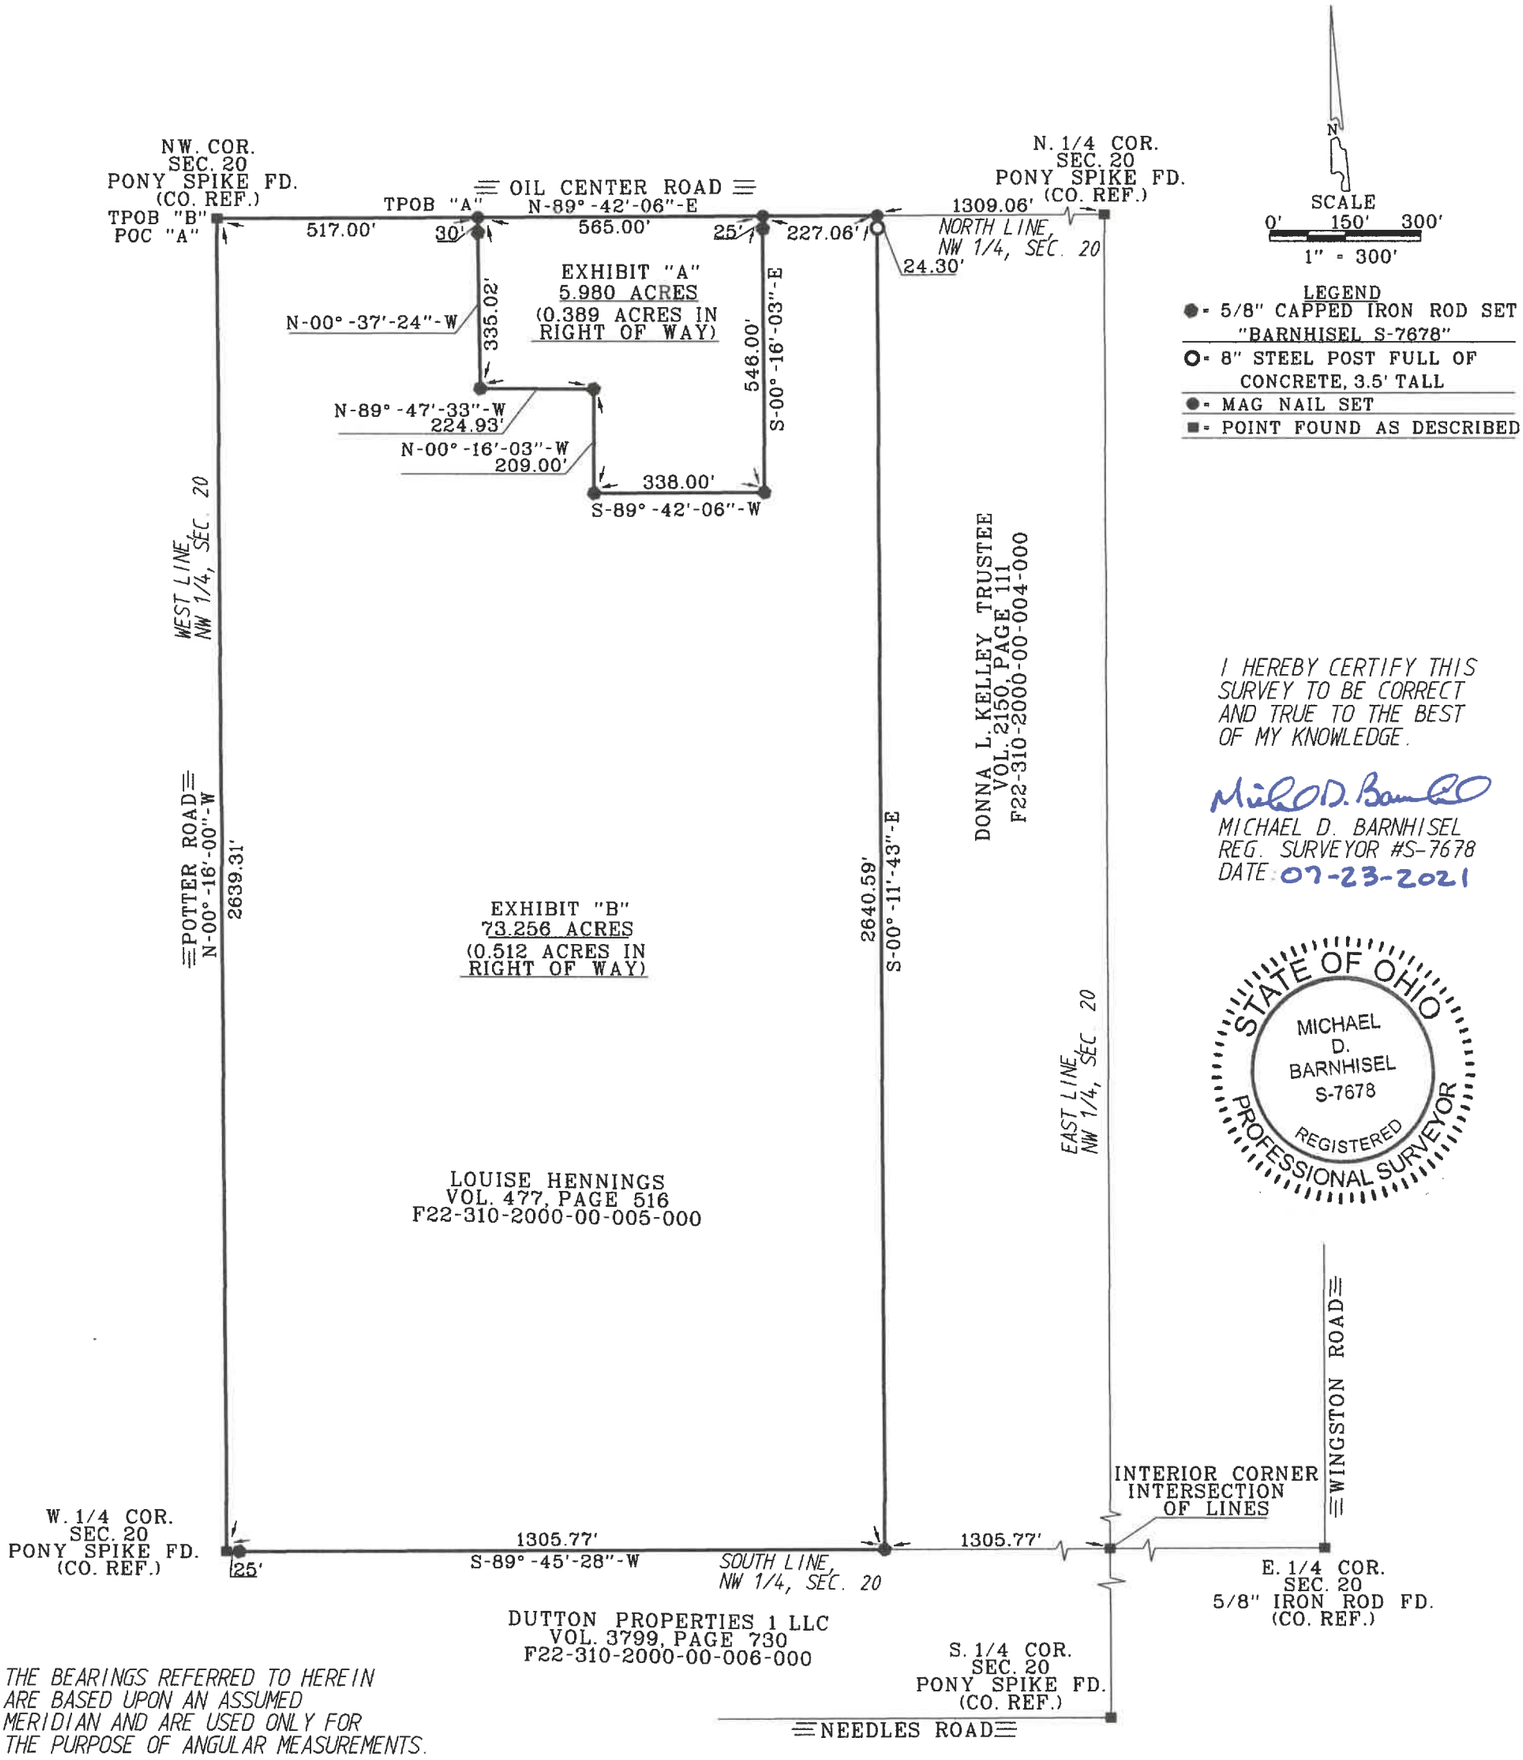

I HEREBY CERTIFY THIS SURVEY TO BE CORRECT AND TRUE TO THE BEST OF MY KNOWLEDGE.

Michael D. Barnhisel

MICHAEL D. BARNHISEL
REG. SURVEYOR #S-7678
DATE: 07-23-2021

STATE OF OHIO
MICHAEL D. BARNHISEL S-7678
REGISTERED PROFESSIONAL SURVEYOR

THE BEARINGS REFERRED TO HEREIN ARE BASED UPON AN ASSUMED MERIDIAN AND ARE USED ONLY FOR THE PURPOSE OF ANGULAR MEASUREMENTS.

(60' RECORD RIGHT OF WAY FOR OIL CENTER ROAD AND NO RECORDED R/W FOR POTTER ROAD AS PER WOOD COUNTY ENGINEER'S OFFICE)

Henry A 642