PAI Job #10-
Dwg. RKT

Survey For

Belle–Anna Company

Being part of the SW1/4 of Section 36, T3N, R10E,
Village of North Baltimore, Wood County, Ohio

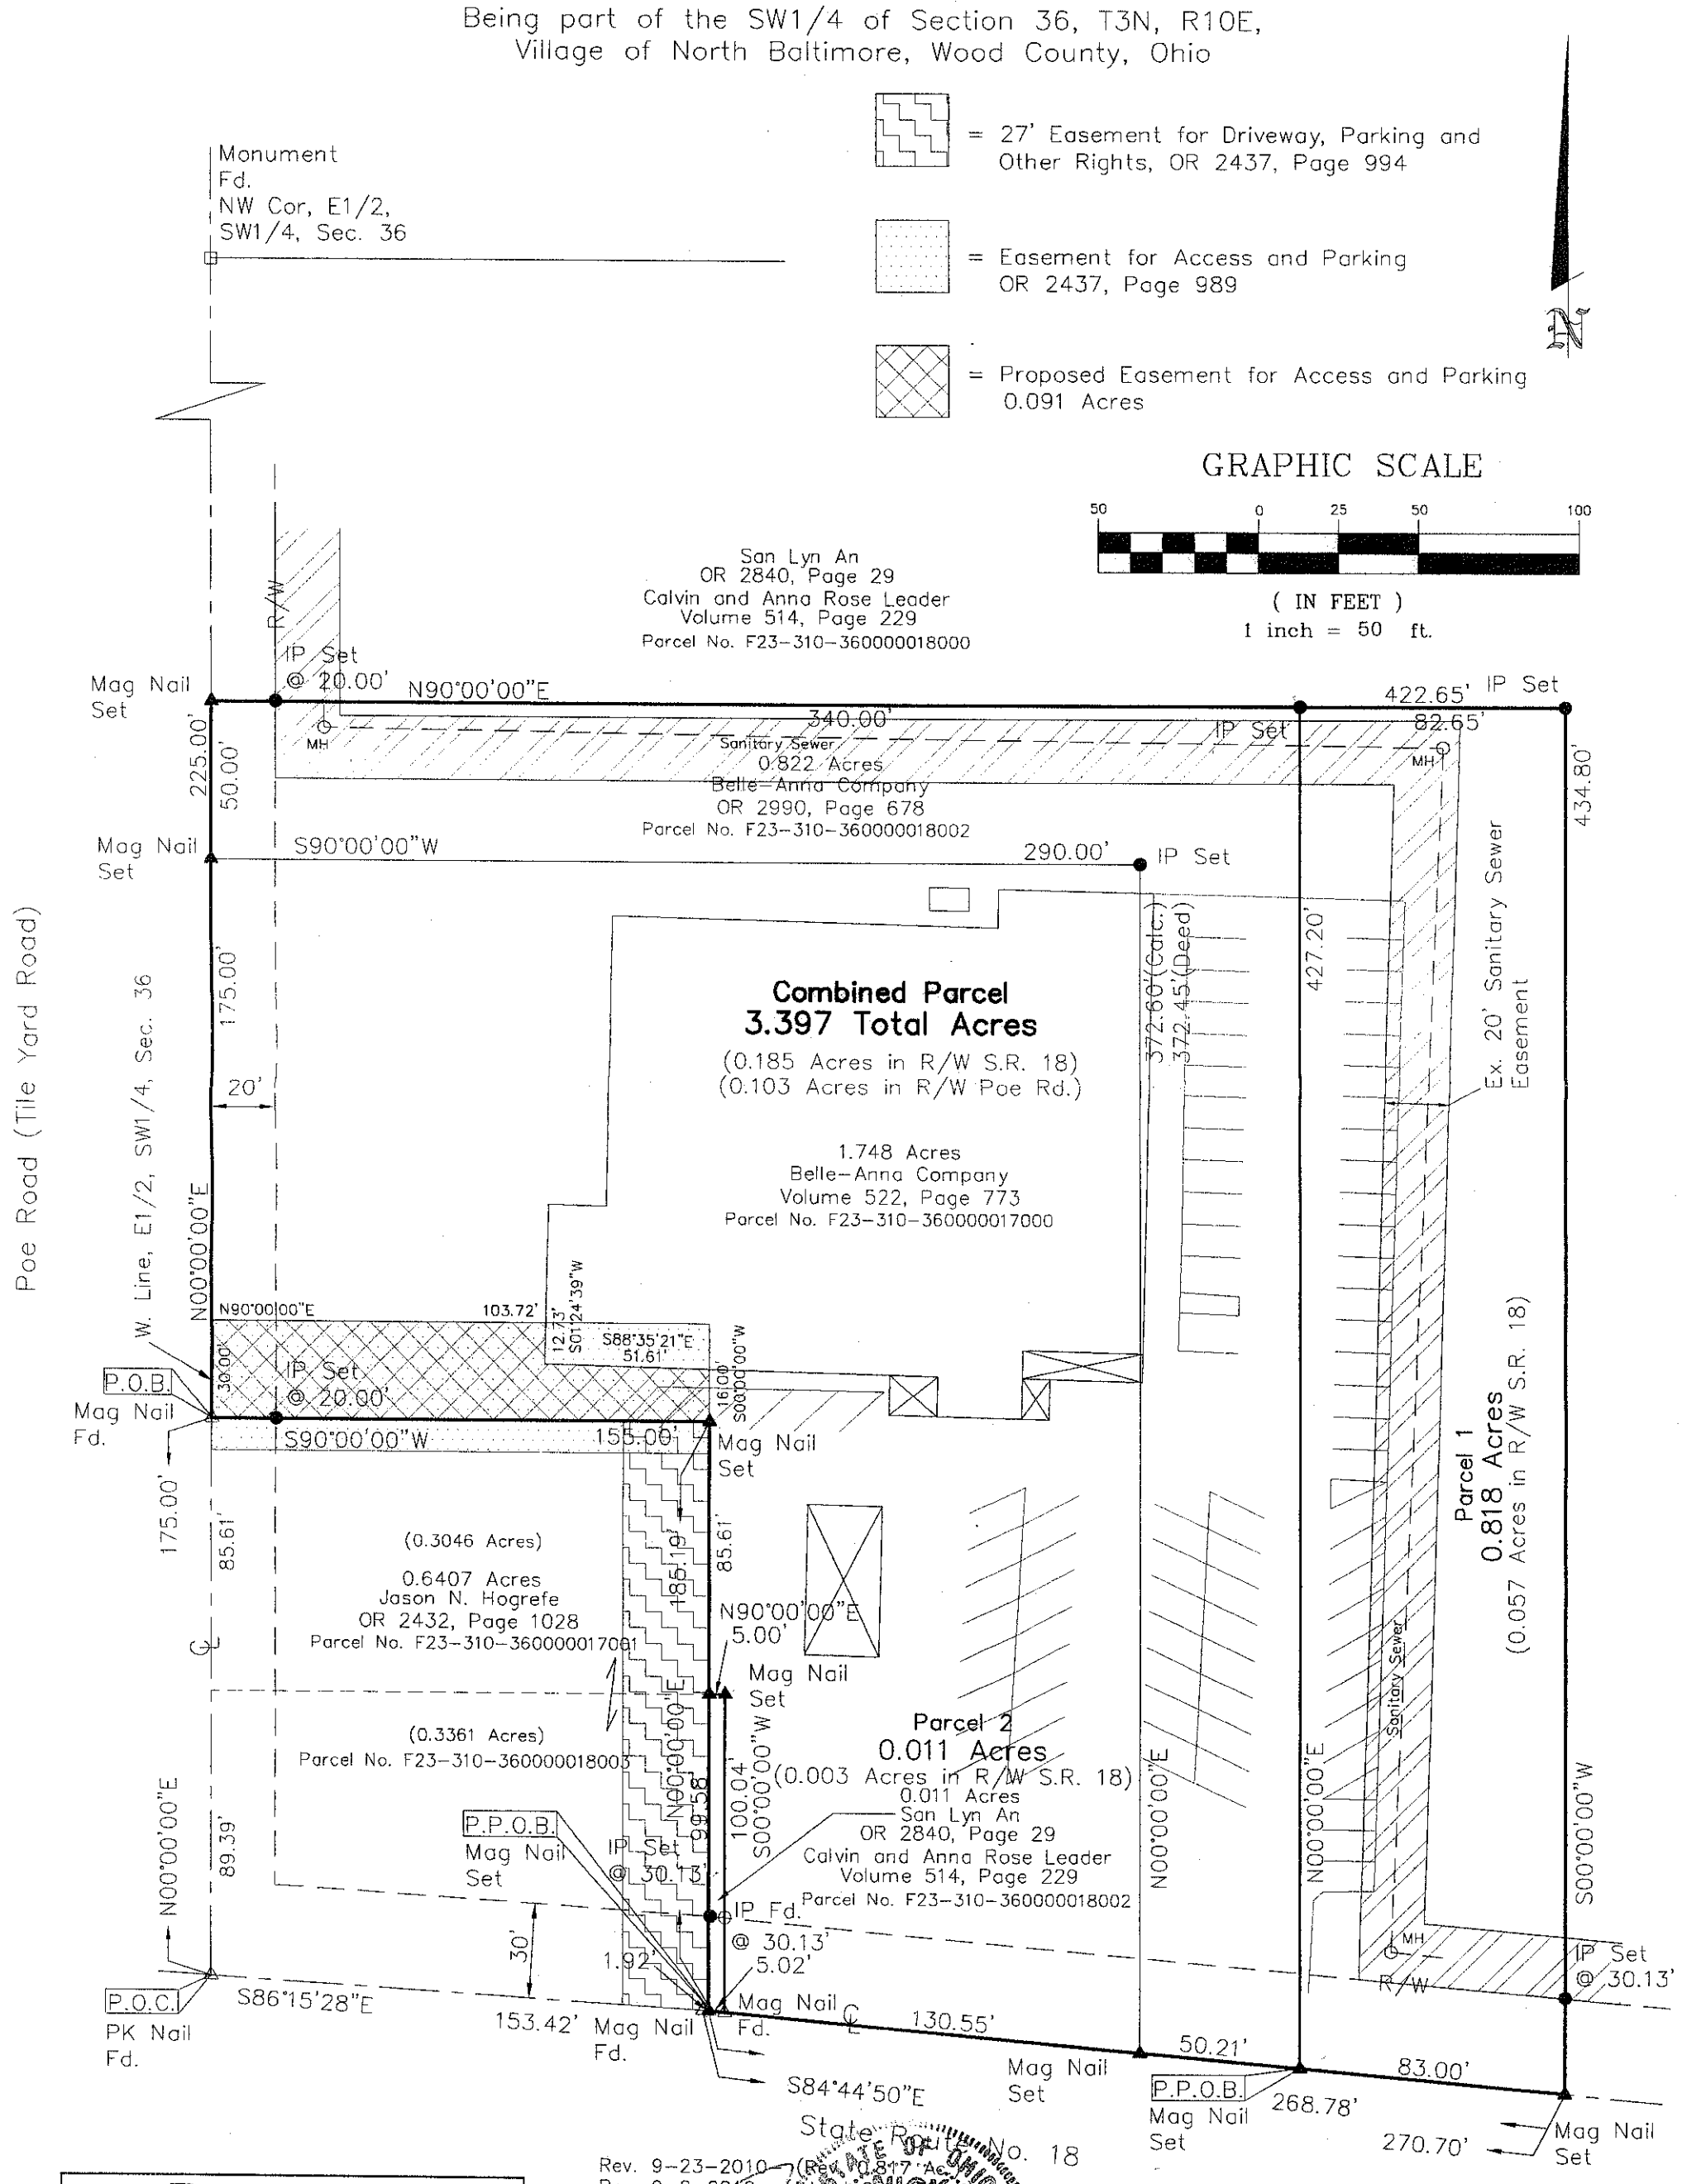

Rev. 9-23-2010 – (Rev. to 0.817 Ac.)
Rev. 9-2-2010 – (Added Sanitary Sewer)
Date: 7-23-2010

Nick E. Nigh, P.S. #7384
Peterman Associates, Inc.
3480 N. Main Street
Findlay, Ohio 45840

Wood County Deed Records: Volume 514, Page 229
OR 2840, Page 29 and Volume 522, Page 773

Note: The bearings on this plat are based upon an assumed meridian and are used only for the purpose of describing angular measurements.

IP Set = 5/8"x30" rebar with Peterman Associates Cap.

PETERMAN ASSOCIATES, INC.
- ARCHITECTS - ENGINEERS - SURVEYORS -
Corporate Office
3480 N. Main Street
Findlay, Ohio 45840
Office (419)422-6672
Fax (419)422-9466
Est. 1939