282
JACKSON

SURVEY IN THE SW¼ OF THE NW¼
SECTION 28, JACKSON TOWNSHIP, WOOD COUNTY, OHIO
T3N R9E
LOREN SHEEKS- OWNER

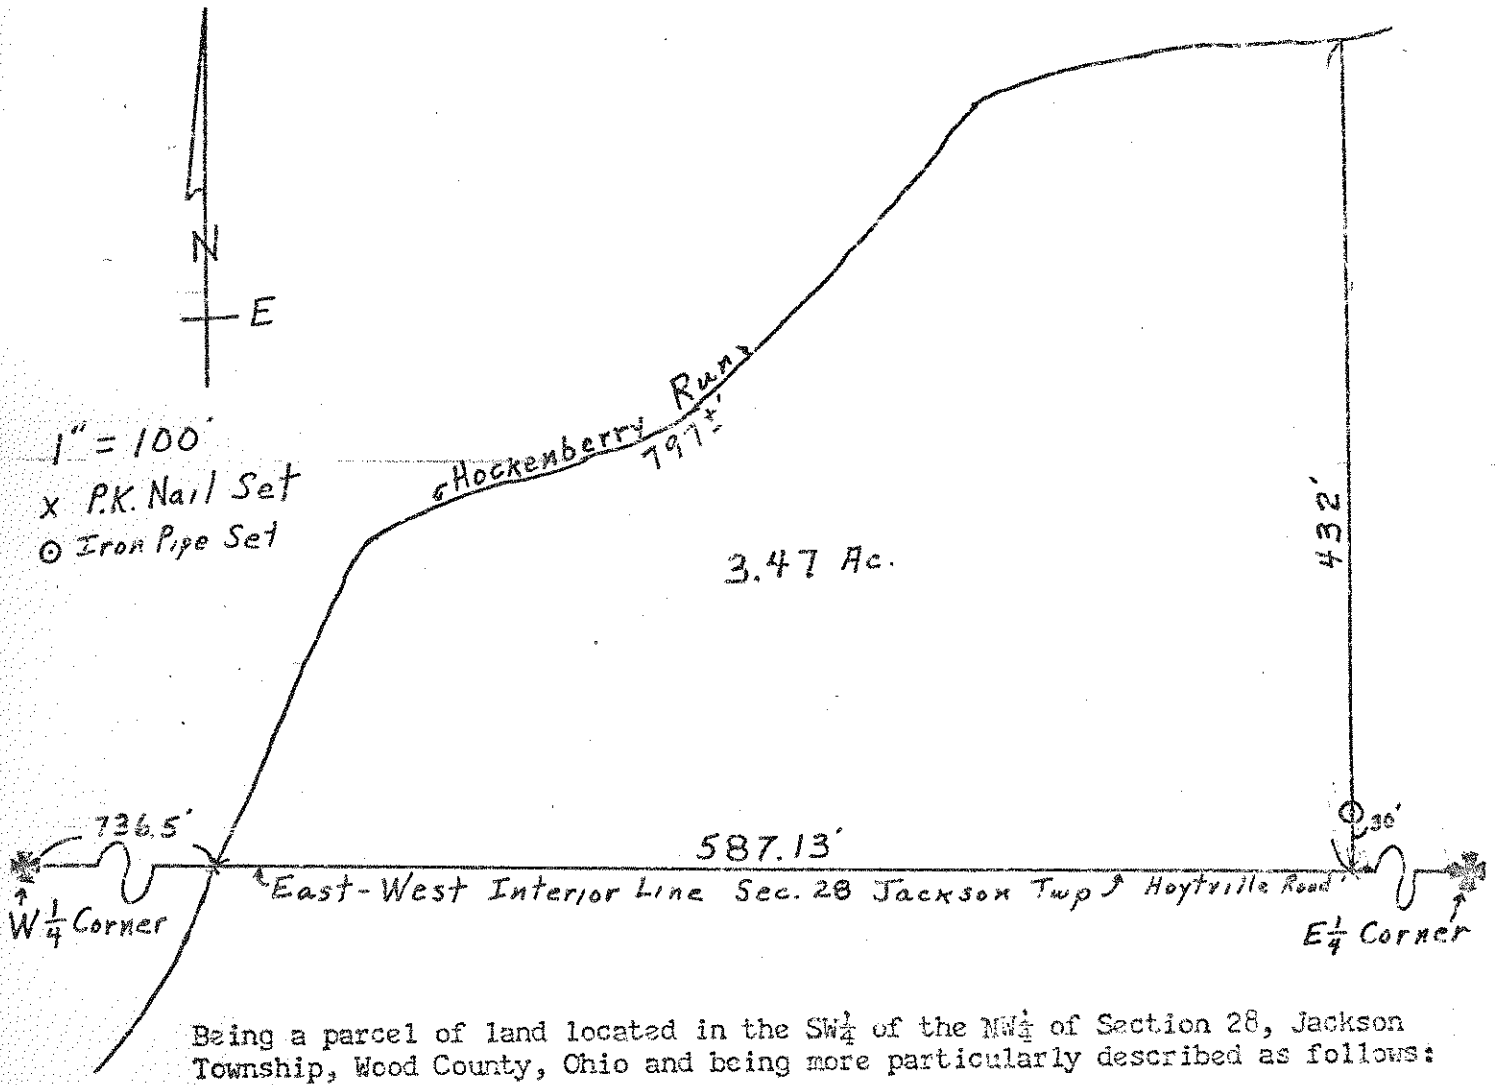

Being a parcel of land located in the SW¼ of the NW¼ of Section 28, Jackson Township, Wood County, Ohio and being more particularly described as follows:

Starting at the W¼ corner of said section and going Easterly along the East-West interior line of said section a distance of 736.5' feet to the place of beginning; then continuing Easterly along that line a distance of 587.13' feet to a point; then going Northerly along a line that is right angles to the East-West interior line a distance of 432' feet to a point on the centerline of Hockenberry Run; then going Southwesterly along the centerline of Hockenberry Run a distance of 797± feet to the place of beginning. This parcel contains 3.47 acres of land and is subject to all legal highways and easements.

Surveyed by George W. Lewis
Reg. Sur. No. 5625

282
JACKSON