LAKE 876

CLIENT: EDWIN FRANZ

TITLE: PROPERTY SURVEY & PARCEL SPLIT IN PART OF THE SW.¼ OF SEC. 32, T.7 N., R.12 E., LAKE TWP., WOOD COUNTY, OHIO.

SH. 1/1.

OCT., 84

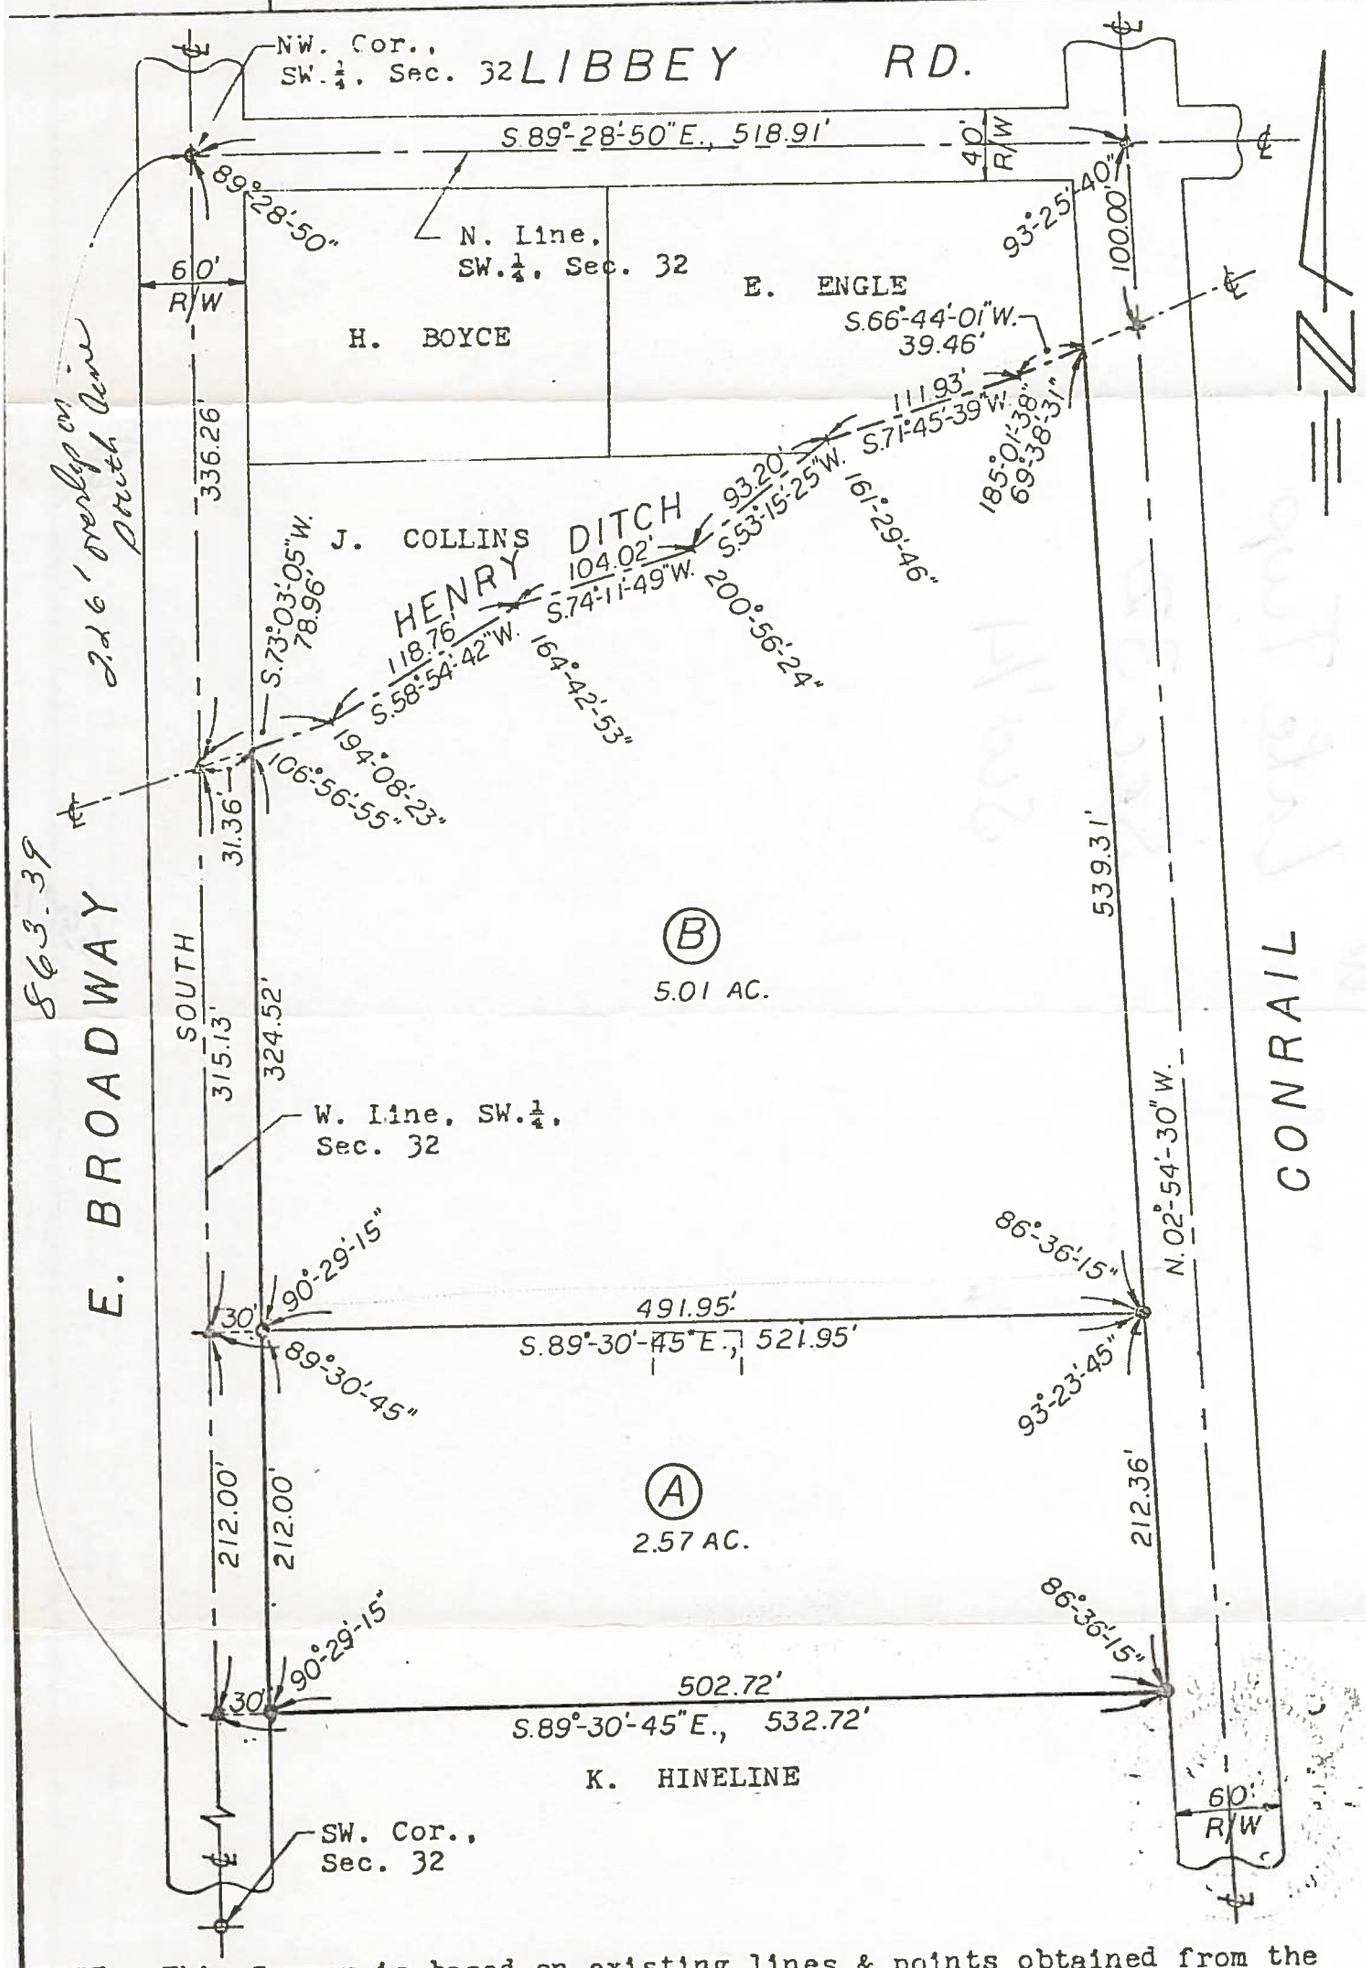

NOTE: This Survey is based on existing lines & points obtained from the records in the Wood County offices and so accepted.

LEGEND: O Found Iron Pipe
▲ Set P. K. Nail
⊙ Set Iron Pipe/Pin

SCALE: 1" = 100'

REF. NO. P-81-12

PATRICK NG & ASSOCIATES
CONSULTING ENGINEERS & SURVEYORS
Railview Building
419 Gould St.
Bowling Green, Ohio 43402

LAKE 876