Perry B 343

SURVEY FOR: JOHN IRWIN

PT. NE. 1/4, SEC. 28
T-3-N, R-12-E
PERRY TWP., WOOD CO., OHIO

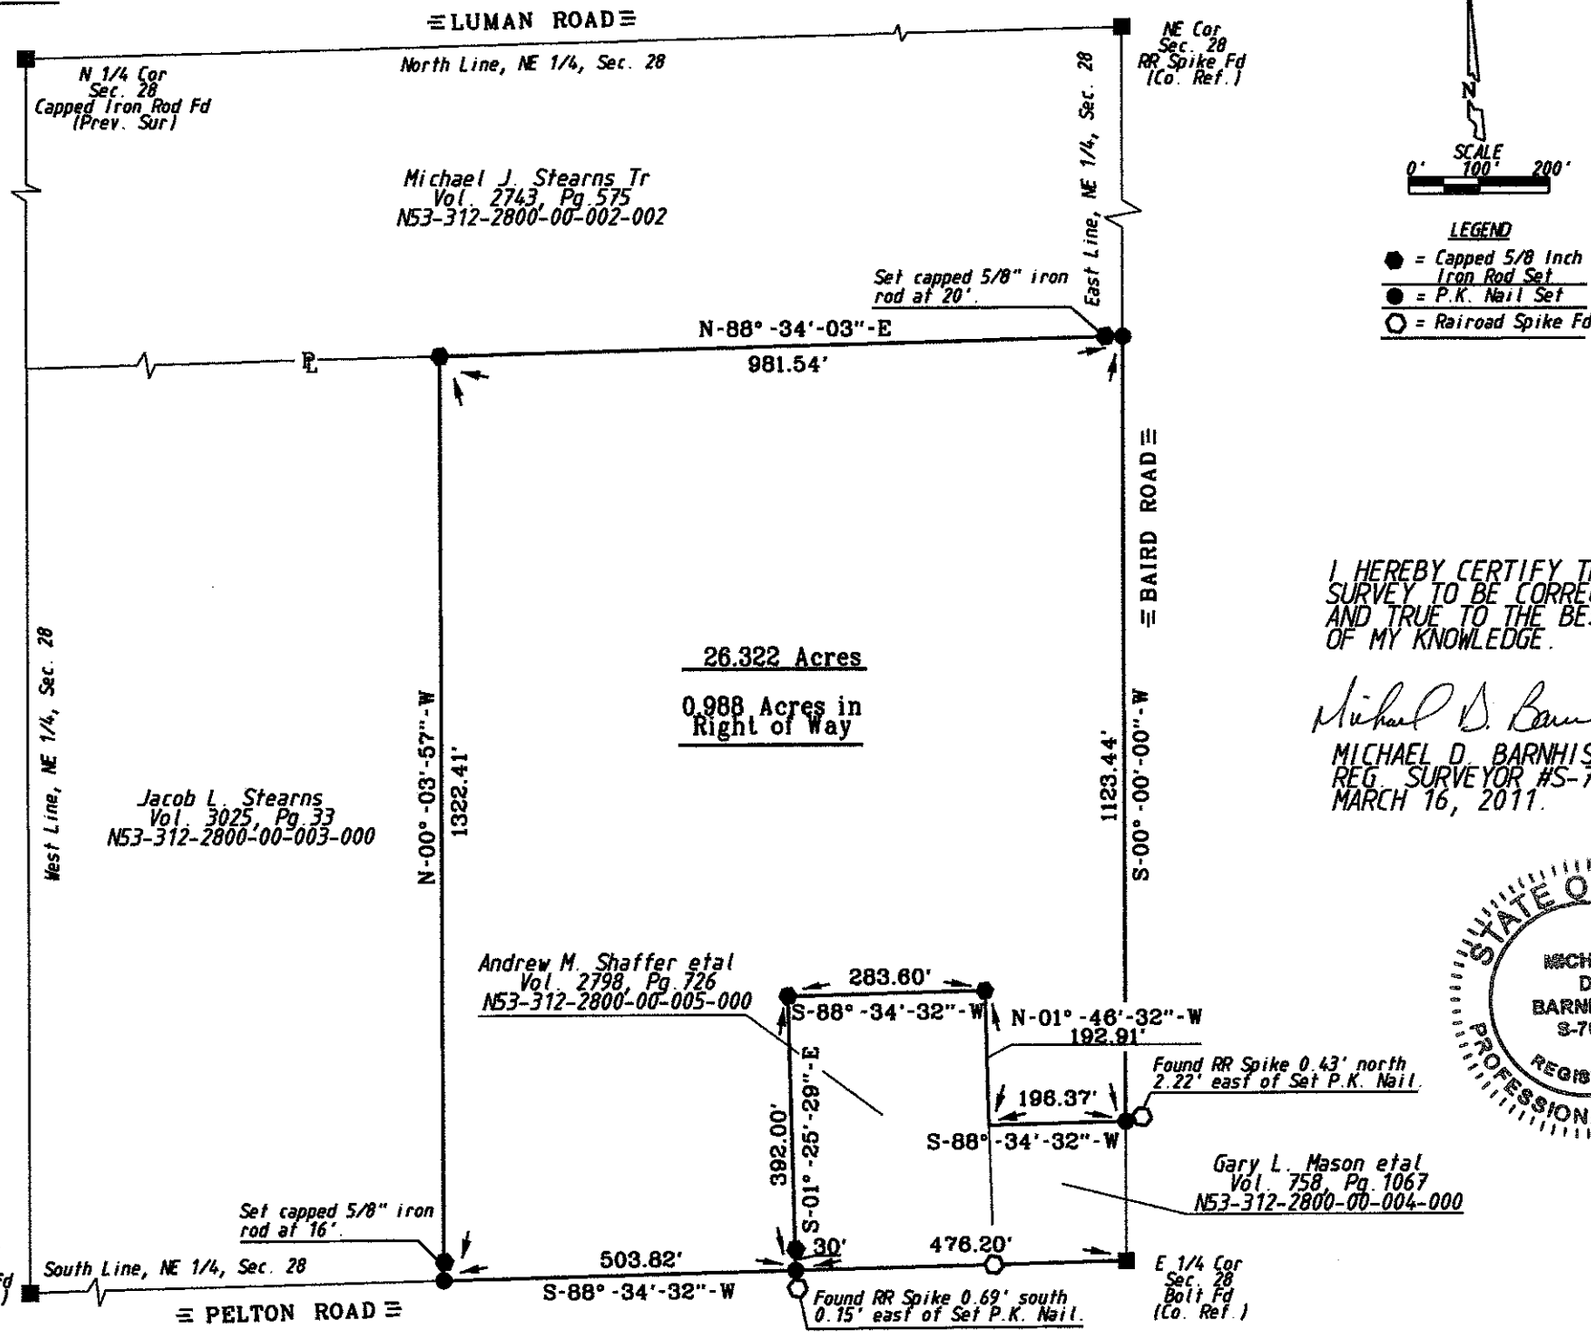

N

SCALE
0' 100' 200'

LEGEND
- ⬢ = Capped 5/8 Inch Iron Rod Set
- ● = P.K. Nail Set
- ○ = Rairoad Spike Fd

The bearings referred to herein are based upon an assumed meridian and are used only for the purpose of angular measurement.

(60' Record Right of Way as per Wood Co. Engineer's Office)

I HEREBY CERTIFY THIS SURVEY TO BE CORRECT AND TRUE TO THE BEST OF MY KNOWLEDGE.

Michael D. Barnhisel

MICHAEL D. BARNHISEL
REG. SURVEYOR #S-7678
MARCH 16, 2011.

STATE OF OHIO
MICHAEL D. BARNHISEL S-7678
REGISTERED PROFESSIONAL SURVEYOR

Perry B 343