SURVEY #47747-SPLIT

SURVEY MADE FOR: DR. LAURA MURPHY

NOVEMBER 19, 2015

CONTRACT: I-15748

Rossford A 230

NAD-83, GEOID 12A
ARC GIS: 10.3

PARCEL SPLIT SURVEY:

PART OF RIVER TRACT 78

CITY OF ROSSFORD, WOOD COUNTY, OHIO

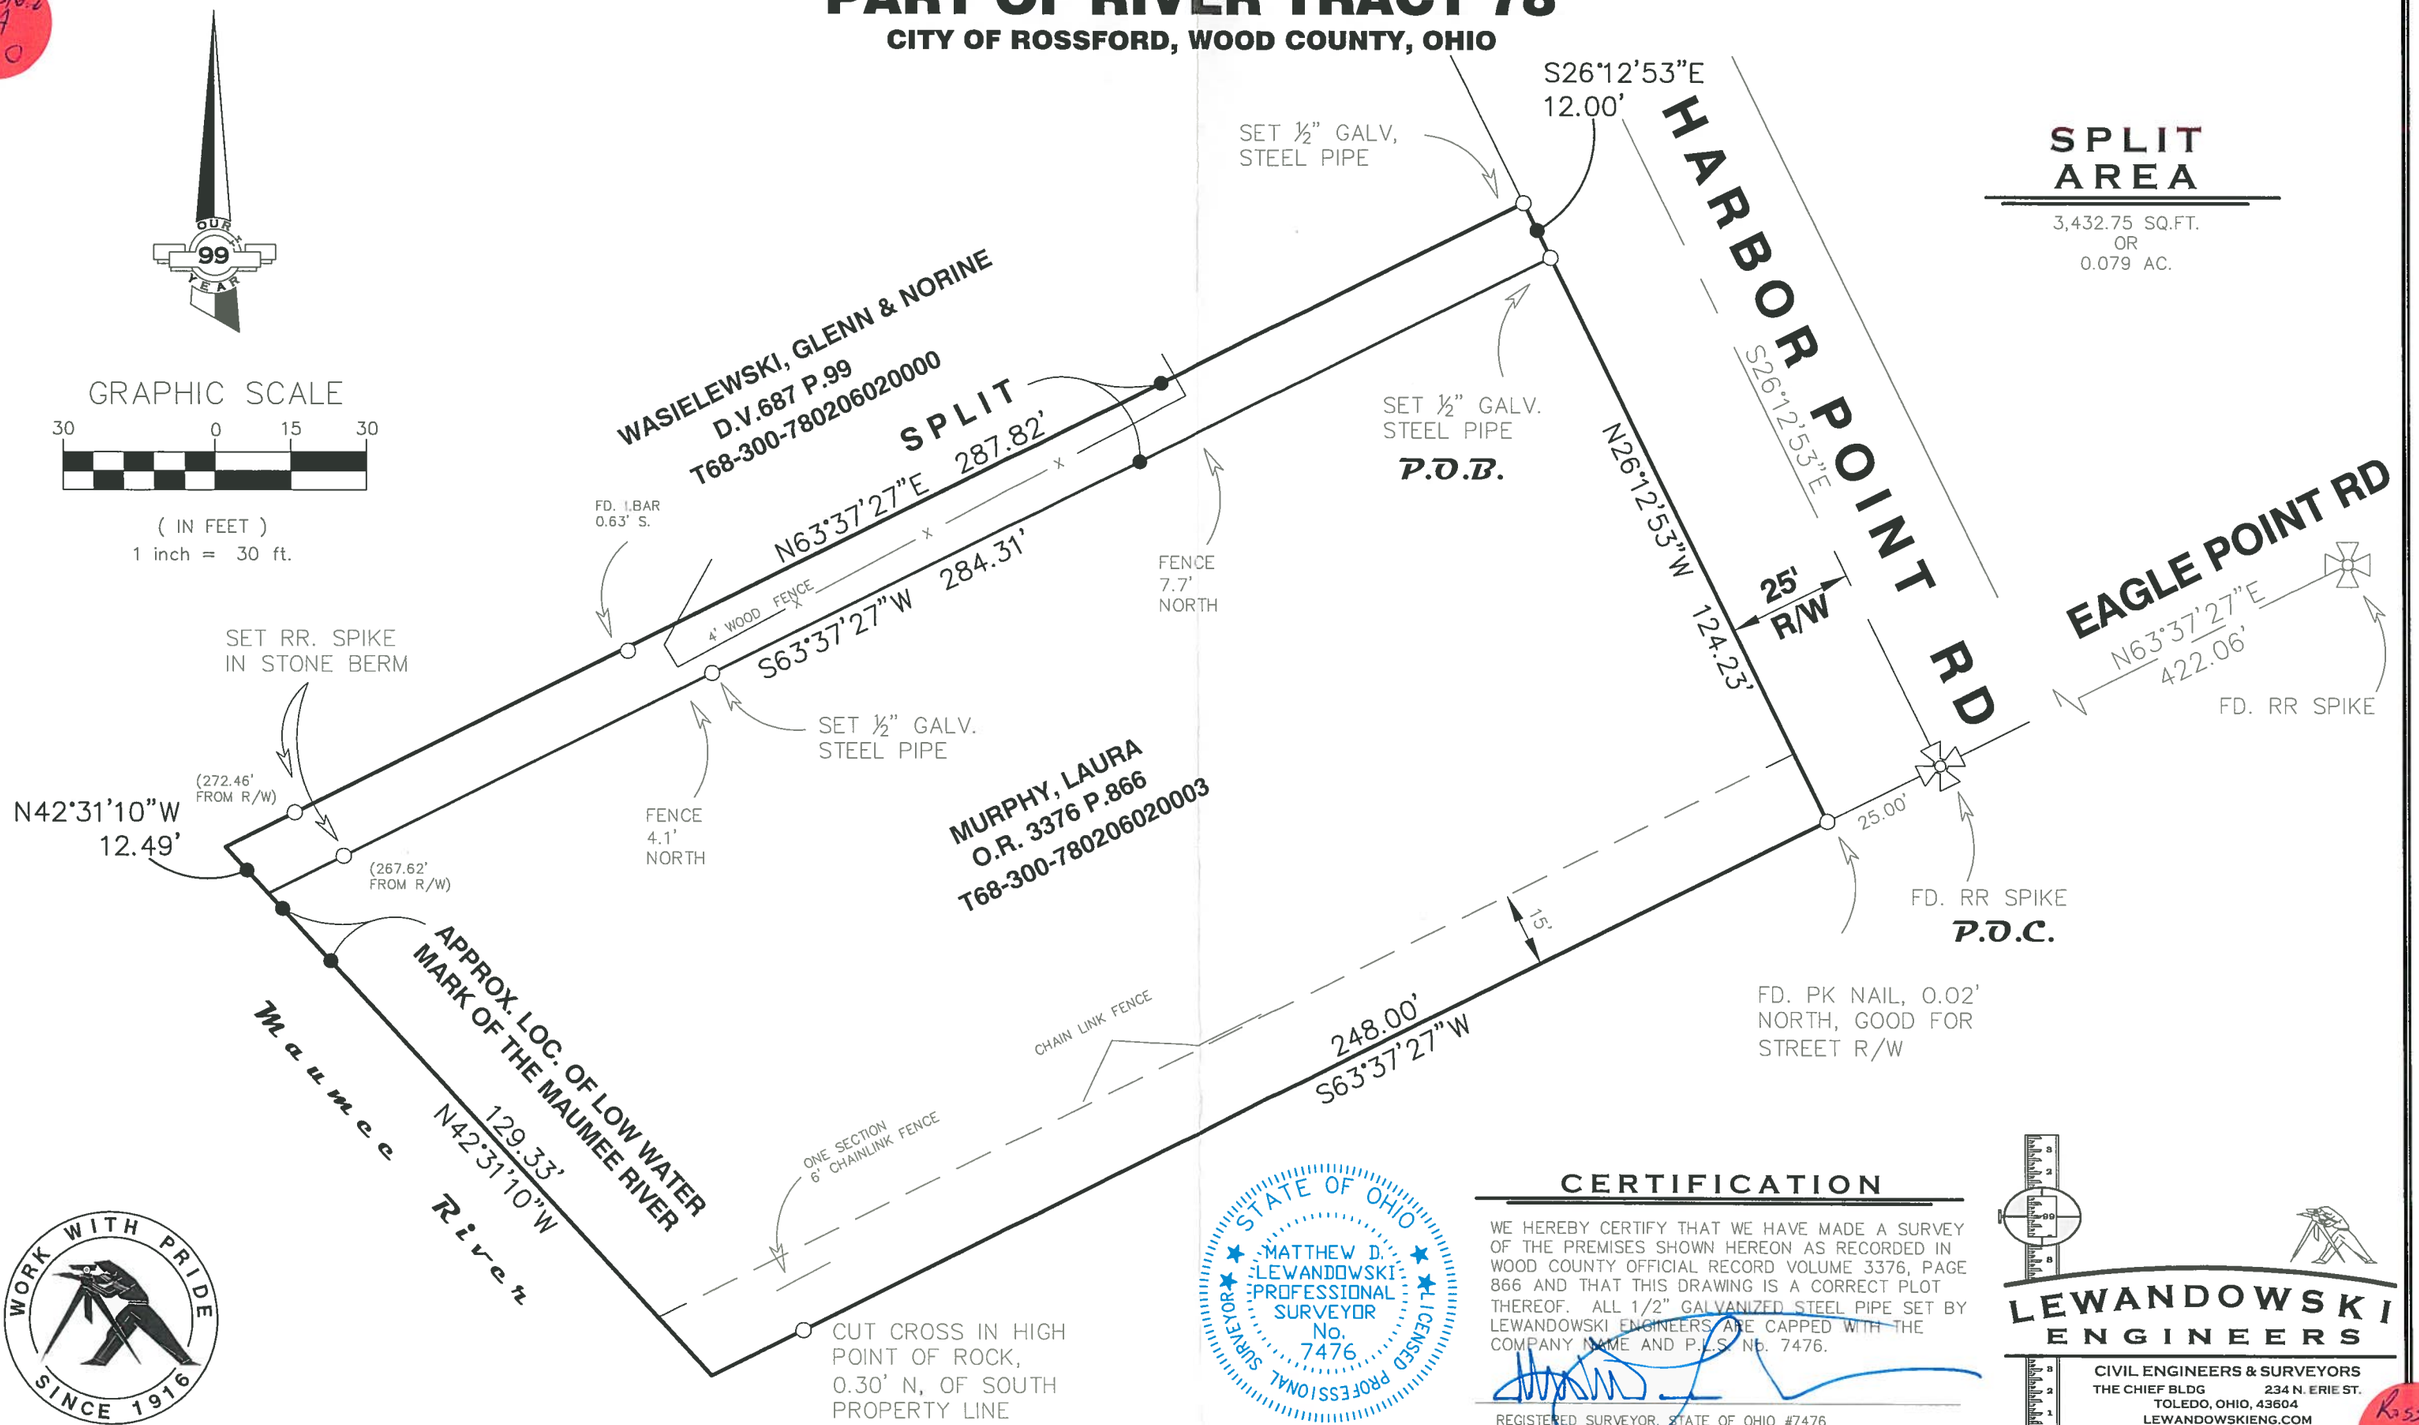

WORK WITH PRIDE SINCE 1916

STATE OF OHIO
MATTHEW D. LEWANDOWSKI
PROFESSIONAL SURVEYOR
No. 7476
LICENSED PROFESSIONAL SURVEYOR

CERTIFICATION

WE HEREBY CERTIFY THAT WE HAVE MADE A SURVEY OF THE PREMISES SHOWN HEREON AS RECORDED IN WOOD COUNTY OFFICIAL RECORD VOLUME 3376, PAGE 866 AND THAT THIS DRAWING IS A CORRECT PLOT THEREOF. ALL 1/2" GALVANIZED STEEL PIPE SET BY LEWANDOWSKI ENGINEERS ARE CAPPED WITH THE COMPANY NAME AND P.L.S. No. 7476.

REGISTERED SURVEYOR, STATE OF OHIO #7476

LEWANDOWSKI ENGINEERS
CIVIL ENGINEERS & SURVEYORS
THE CHIEF BLDG 234 N. ERIE ST.
TOLEDO, OHIO, 43604
LEWANDOWSKIENG.COM
OFFICE: 419.255.4111

Rossford A 230