Lots 4001 & 4002
Bowling Green, Ohio

Iron Pipe found at points shown thus •
Iron Pipe set at points shown thus o
Dimensions shown are in feet and decimals thereof.
Hatched Area - J. R. Moore - Grantor. Parcel No.4.
Cross Hatched Area - Board of Education - Grantor.
Shaded Area - Board of Education - Grantor.

Surveyed by H. Morgan
Feb. 1955 Reg. Sur. 890.
sed Sep. 1955

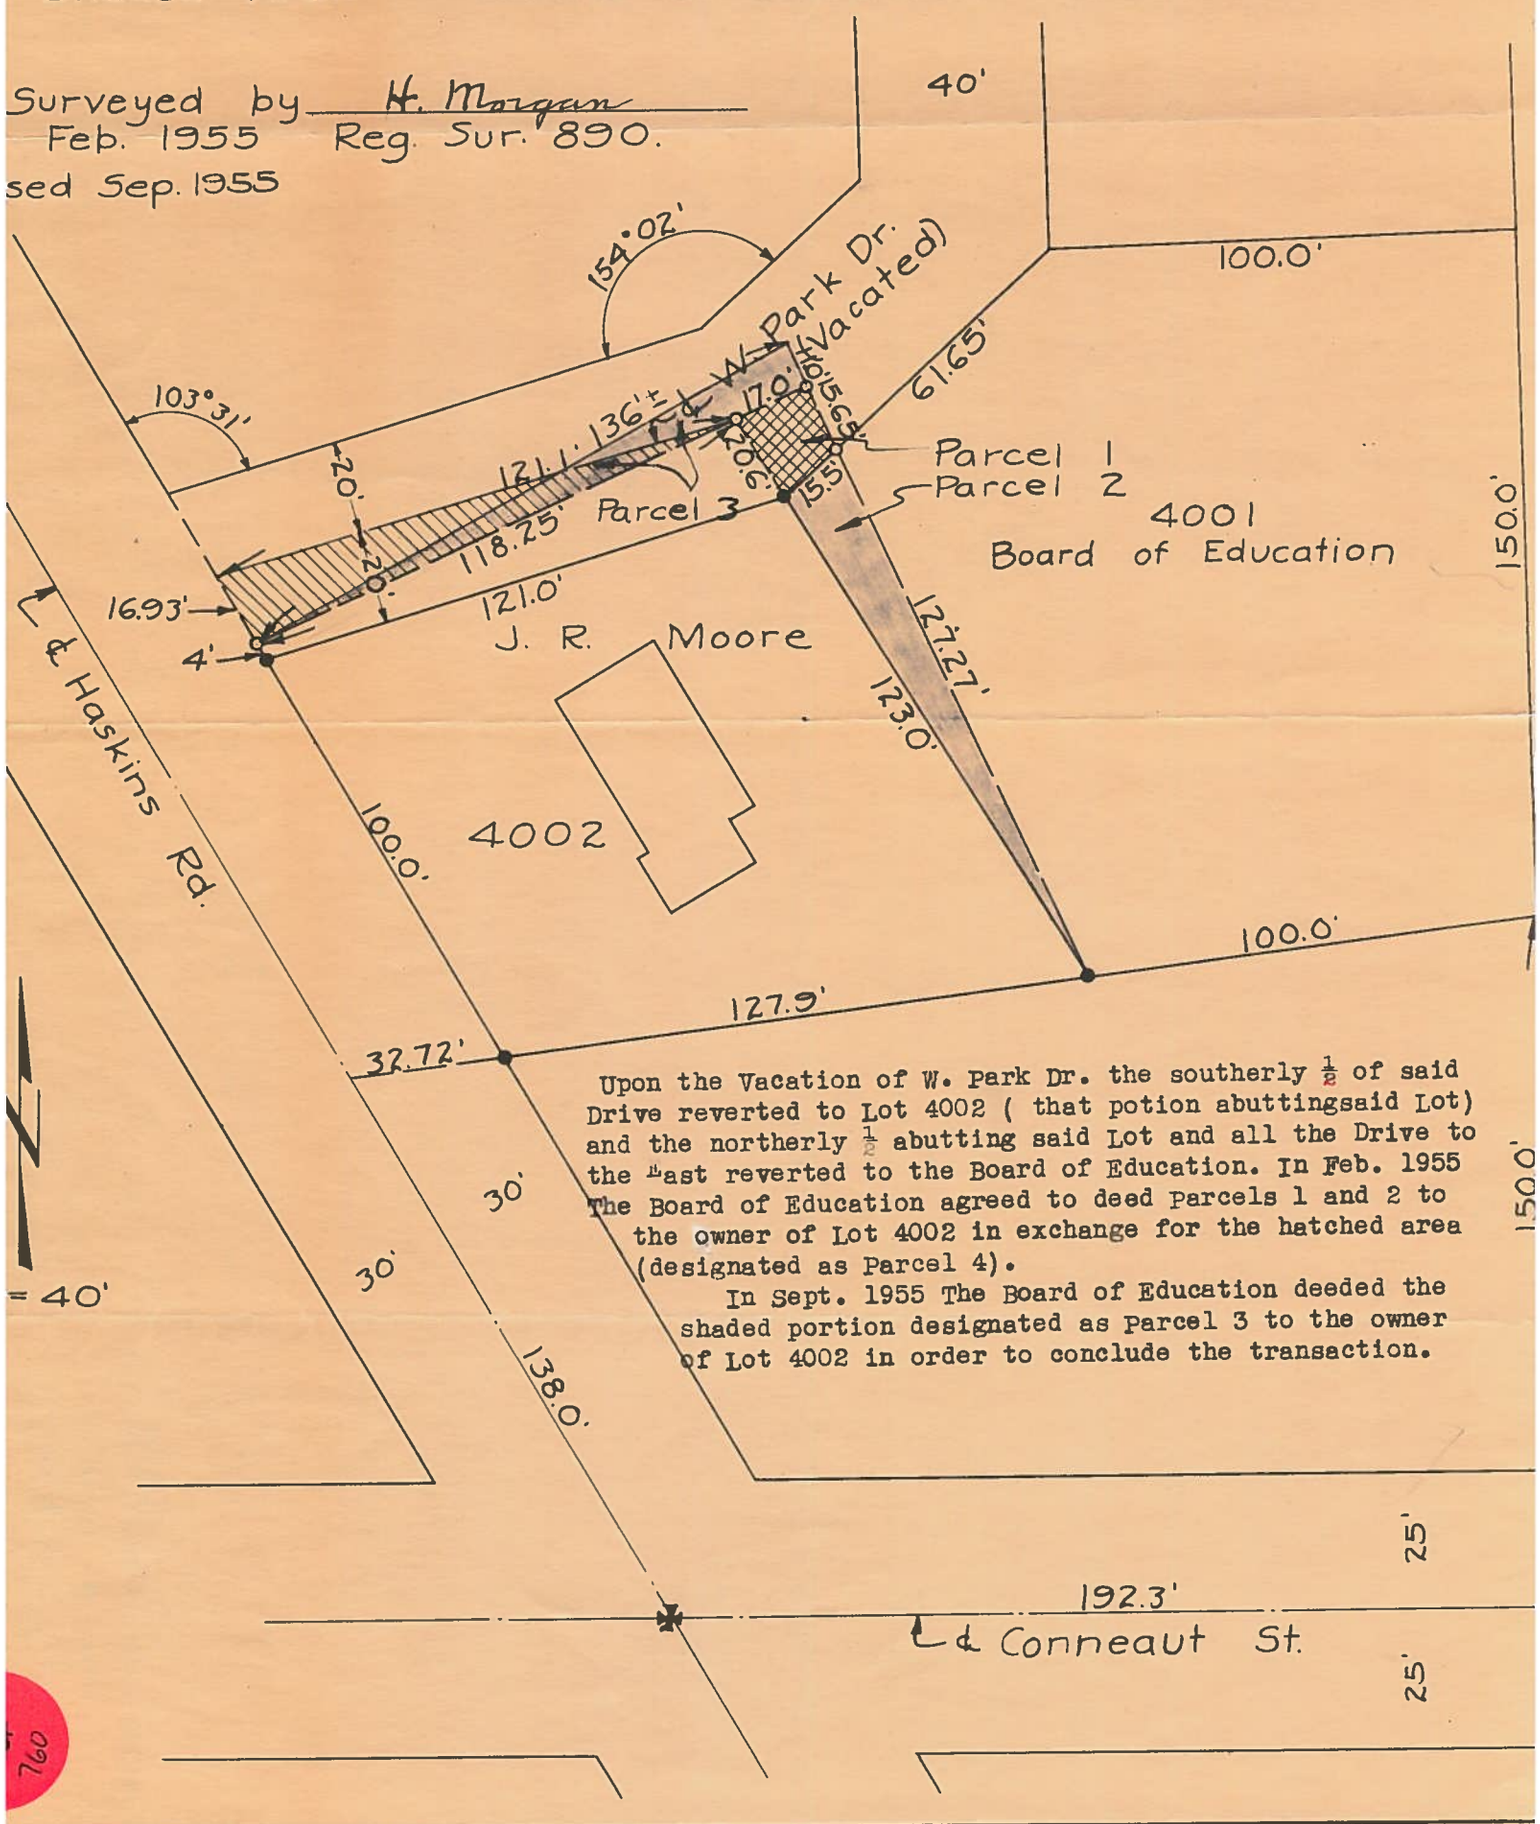

Upon the Vacation of W. Park Dr. the southerly ½ of said Drive reverted to Lot 4002 (that potion abuttingsaid Lot) and the northerly ½ abutting said Lot and all the Drive to the East reverted to the Board of Education. In Feb. 1955 The Board of Education agreed to deed Parcels 1 and 2 to the owner of Lot 4002 in exchange for the hatched area (designated as Parcel 4).

In Sept. 1955 The Board of Education deeded the shaded portion designated as Parcel 3 to the owner of Lot 4002 in order to conclude the transaction.