B.G. CORP 1158

SURVEY

S. 55' of Lot 457 & S. 55' of the E. 40' of the N. I40' Of Lot 463, Bowling Green, O.

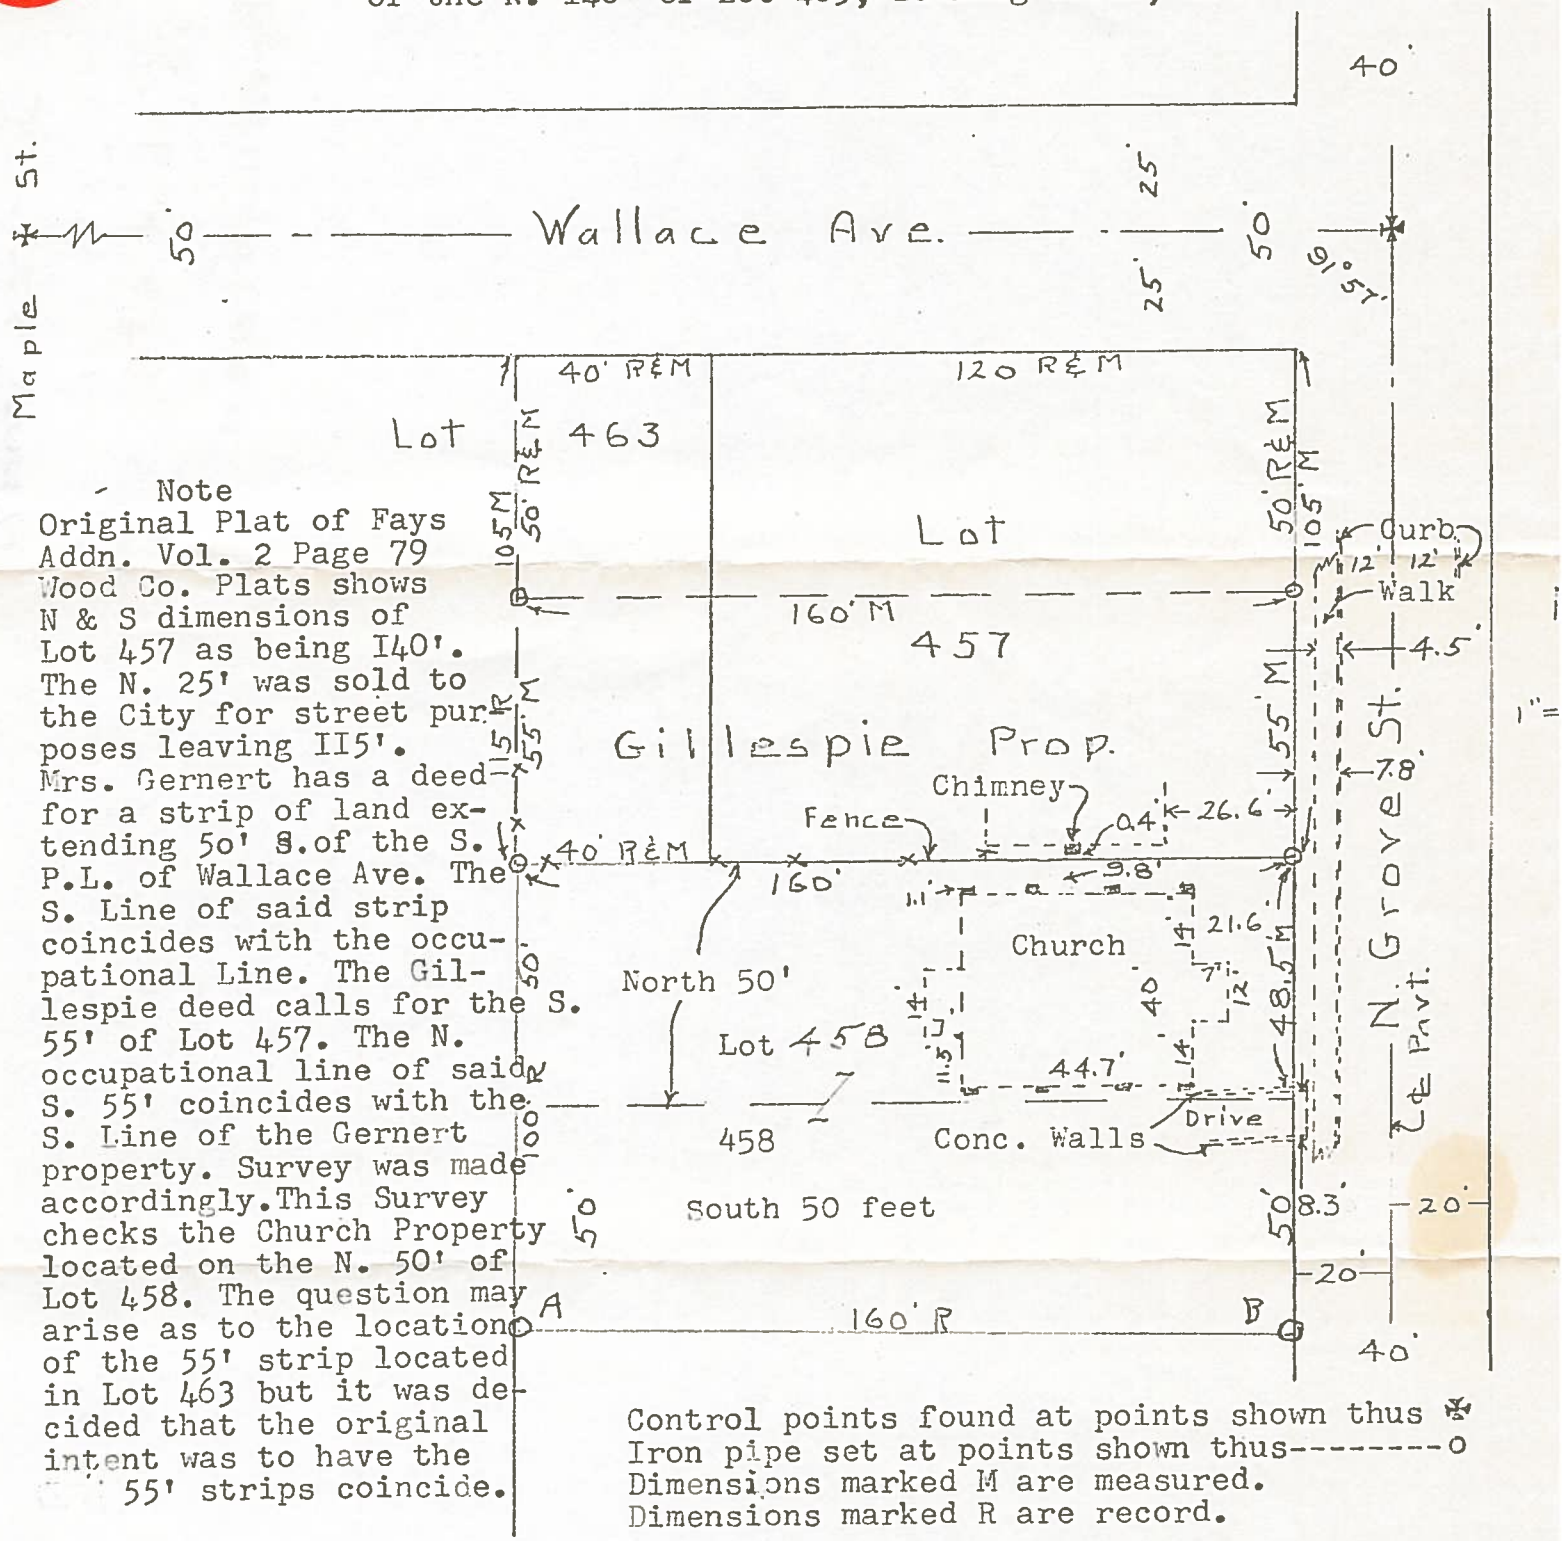

Note
Original Plat of Fays Addn. Vol. 2 Page 79 Wood Co. Plats shows N & S dimensions of Lot 457 as being I40'. The N. 25' was sold to the City for street purposes leaving II5'. Mrs. Gernert has a deed for a strip of land extending 50' S.of the S. P.L. of Wallace Ave. The S. Line of said strip coincides with the occupational Line. The Gillespie deed calls for the S. 55' of Lot 457. The N. occupational line of said S. 55' coincides with the S. Line of the Gernert property. Survey was made accordingly.This Survey checks the Church Property located on the N. 50' of Lot 458. The question may arise as to the location of the 55' strip located in Lot 463 but it was decided that the original intent was to have the 55' strips coincide.

Control points found at points shown thus ✠
Iron pipe set at points shown thus--------o
Dimensions marked M are measured.
Dimensions marked R are record.

Surveyed by H. Morgan
July 1958 Reg. Sur. 890
Checked Mar. 1974

On April-2-1976 I set iron pipe marked A&B on this plat at the S.E.and S.W.corners of Lot 458.

H. Morgan

B.G. CORP 1158