B.G. CORP 1173

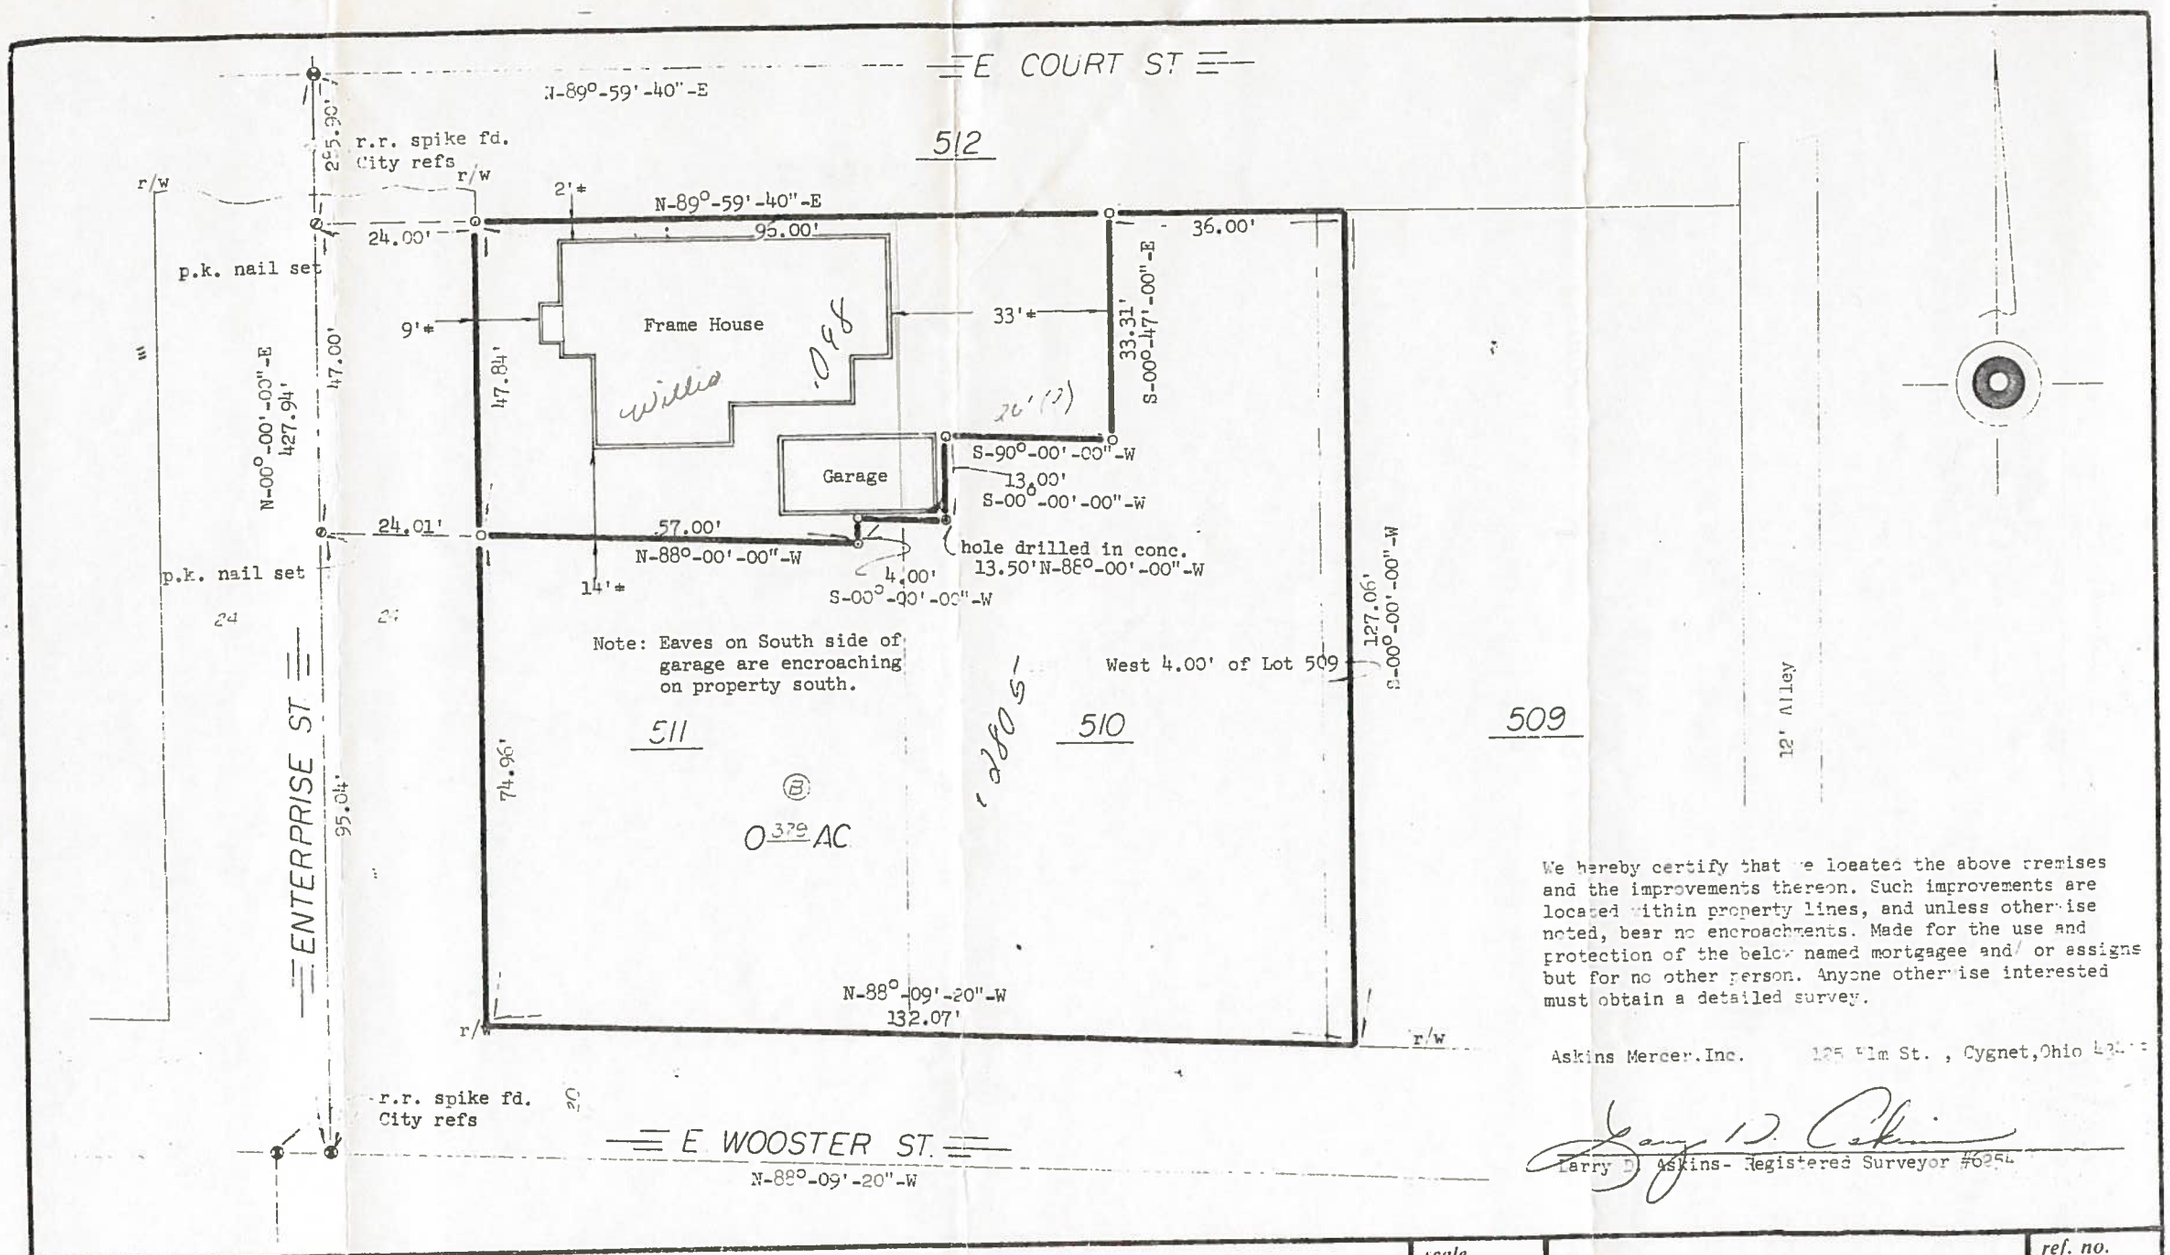

We hereby certify that we located the above premises and the improvements thereon. Such improvements are located within property lines, and unless otherwise noted, bear no encroachments. Made for the use and protection of the below named mortgagee and/or assigns but for no other person. Anyone otherwise interested must obtain a detailed survey.

Askins Mercer, Inc. 125 Elm St., Cygnet, Ohio 43413

Larry D. Askins- Registered Surveyor #6254

CLIENT Mortgagee Diamond Savings and Loan	**TITLE** Mortgagee's Location Certificate LOT 511, 510 and W-4.00 of LOT 509 CITY OF BOWLING GREEN. OHIO	scale 1-20 drawn	ASKINS MERCER INC.	ref. no. 84148 S date 9-4

B.G. CORP 1173