B.G. CORP 1062

B.G. CORP 1062

SURVEY FOR R. NEWLOVE

PART OF NW 1/4, SEC. 30, T5N R11E CENTER TWP.
WOOD COUNTY, BOWLING GREEN CORP., OHIO

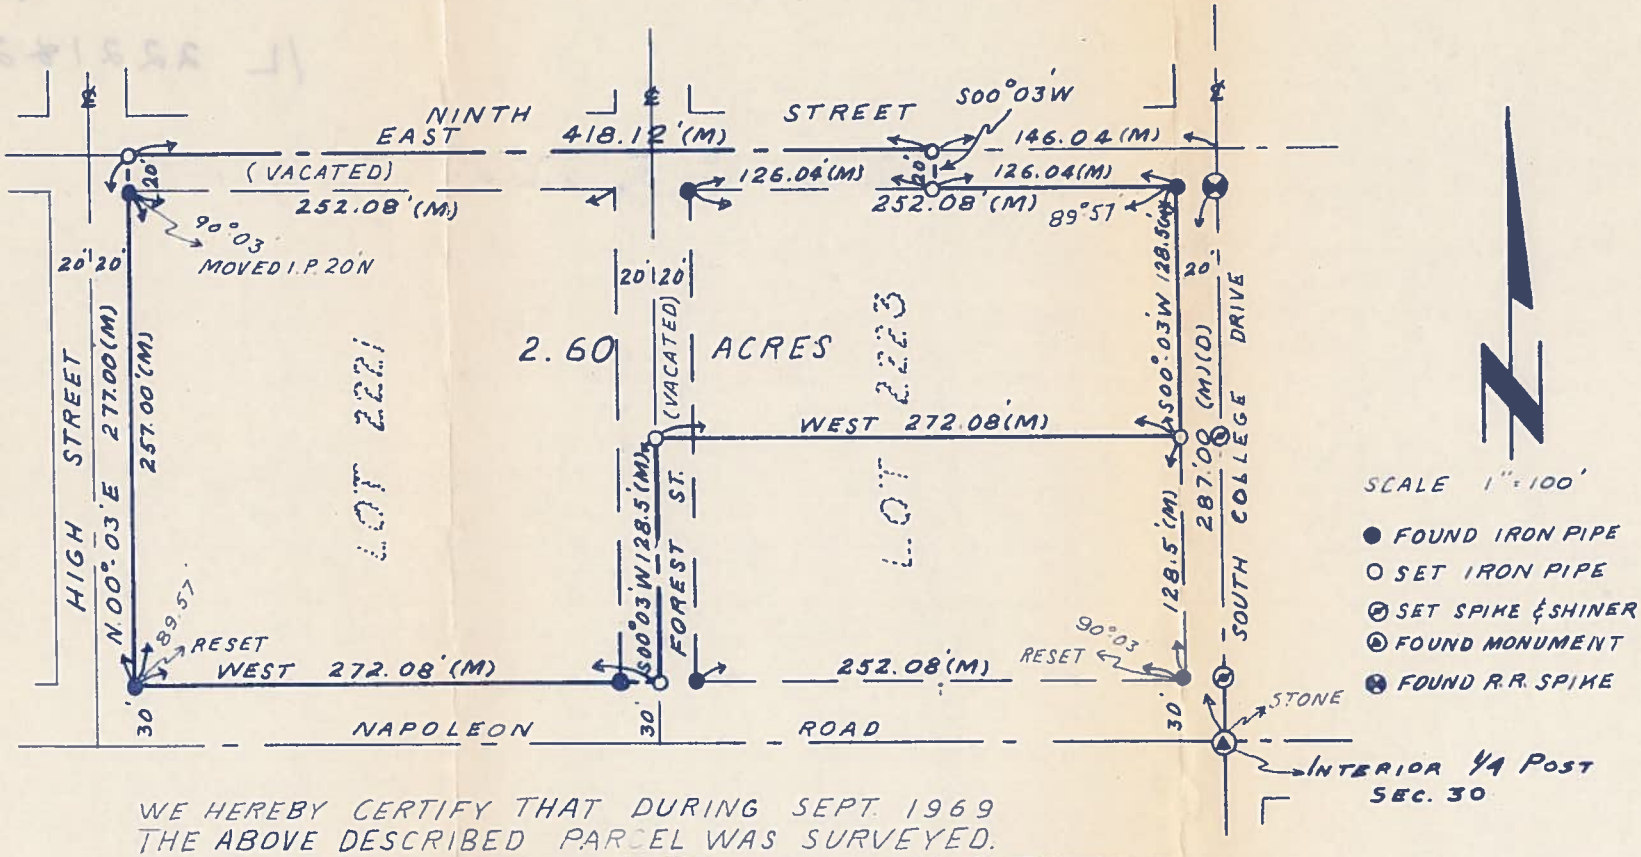

WE HEREBY CERTIFY THAT DURING SEPT. 1969
THE ABOVE DESCRIBED PARCEL WAS SURVEYED.
ALL DISTANCES ARE IN FEET AND DECIMALS THEREOF.

Arthur O. Lybarger

ARTHUR O. LYBARGER, REG. SURVEYOR 4418

STATE OF OHIO
ARTHUR O. LYBARGER
No. 4418
REGISTERED SURVEYOR

LESTER H. POGGEMEYER
CONSULTING ENGINEER & SURVEYOR
BOWLING GREEN, OHIO

69805