Bloom B 480

SURVEY FOR: BENSCHOTER HAY AND STRAW LLC

SW. 1/4, SECTION 10
T-3-N, R-11-E
BLOOM TOWNSHIP, WOOD CO., OHIO

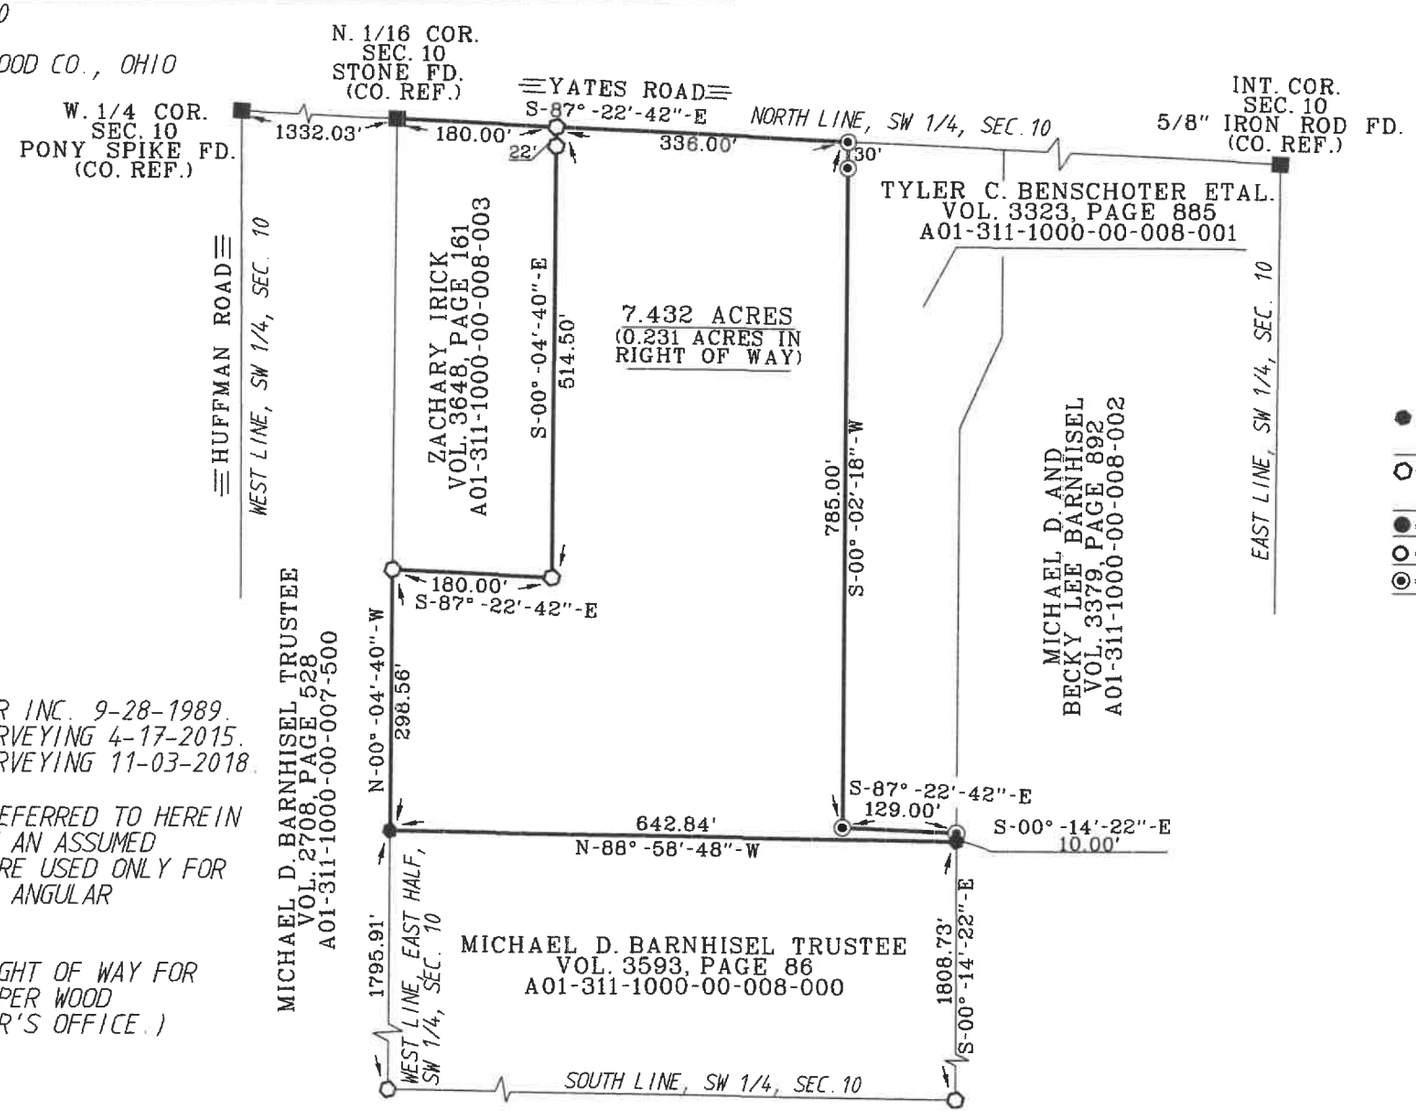

N

SCALE
0' 50' 100' 200'

LEGEND

- ● = 30" X 5/8" CAPPED IRON ROD SET "BARNHISEL S-7678"
- ○ = CAPPED IRON ROD FD STAMPED "BARNHISEL S-7678"
- ● = MAG NAIL SET
- ○ = P.K. NAIL FOUND
- ◉ = 1/2 INCH IRON ROD FD.

SURVEY REF:
ASKINS MERCER INC. 9-28-1989.
BARNHISEL SURVEYING 4-17-2015.
BARNHISEL SURVEYING 11-03-2018.

THE BEARINGS REFERRED TO HEREIN ARE BASED UPON AN ASSUMED MERIDIAN AND ARE USED ONLY FOR THE PURPOSE OF ANGULAR MEASUREMENT.

(60' RECORD RIGHT OF WAY FOR YATES ROAD AS PER WOOD COUNTY ENGINEER'S OFFICE.)

I HEREBY CERTIFY THIS SURVEY TO BE CORRECT AND TRUE TO THE BEST OF MY KNOWLEDGE.

Michael D. Barnhisel

MICHAEL D. BARNHISEL
REG. SURVEYOR #S-7678
DATE: 03-21-2021

STATE OF OHIO
MICHAEL
D.
BARNHISEL
S-7678
REGISTERED
PROFESSIONAL SURVEYOR

Bloom B 480