S U R V E Y
in
N.E.¼, Sec.25, T 4 N-R 10 E, Liberty Twp..
Wood Co. Ohio

Control points shown thus △
Iron pipe set at points shown thus ●
R.R.Spike set at point shown thus ○
P.K. Nails set at points shown thus ×

Surveyed by H. Magoon
Nov.1971 Reg. Snr.890

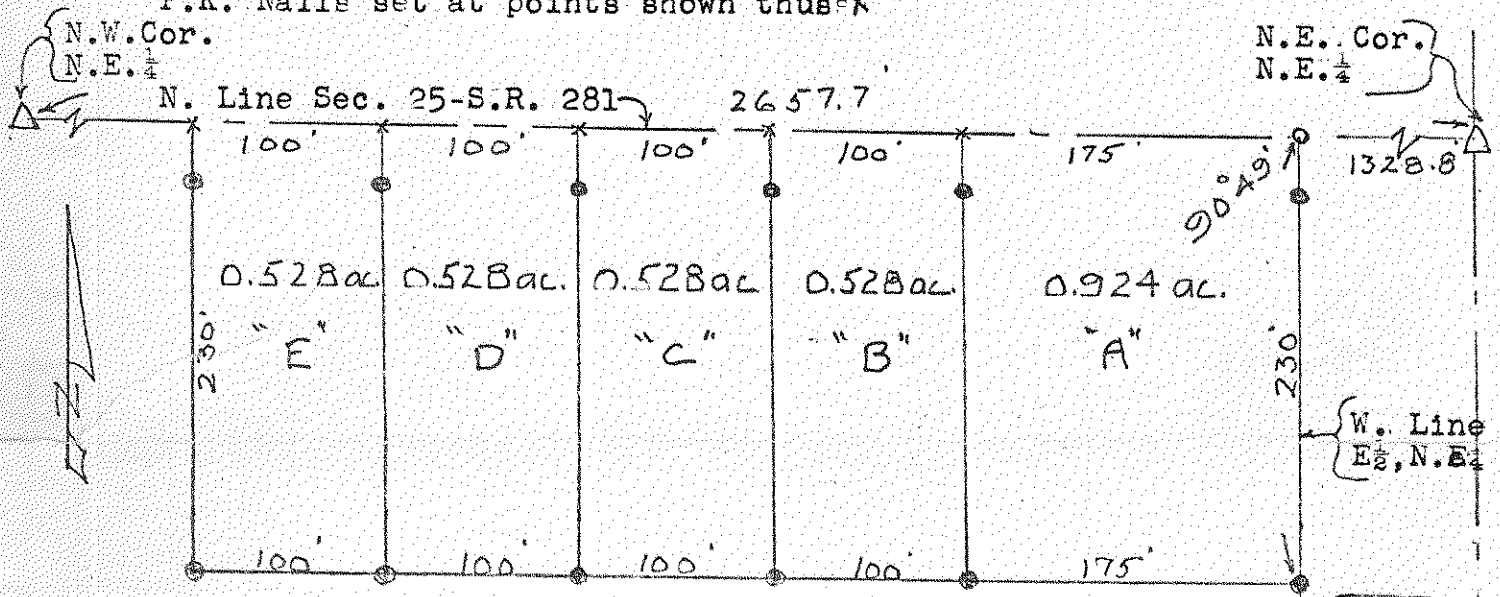

#1 "A" A parcel of land located in the N.E.¼ of Sec. 25, T 4 N-R 10 E, Liberty Twp. Wood Co. Ohio and described as follows;

beginning at the intersection of the North Line of the said Sec. 25 and the West Line of the East ½ of the N.E.¼ of the said Sec. 25; thence southerly along the said West Line a distance of 230 feet; thence westerly parallel to the said North Line a distance of 175 feet; thence northerly parallel to the said West Line a distance of 230 feet to a point on the said North Line; thence easterly along the said North Line a distance of 175 feet to the place of beginning and containing 0.924 acres of land more or less but subject to easement for legal highways.

(Insert paragraph #1)

"B" beginning at a point on the North Line of the said Sec. 25 a distance of 175 feet west of the West Line of the East ½ of the N.E.¼ of the said Sec. 25; thence southerly parallel to the said West Line a distance of 230 feet; thence westerly parallel to the said North Line a distance of 100 feet; thence northerly parallel to the said West Line a distance of 230 feet to a point on the said North Line; thence easterly along the said North Line a distance of 100 feet to the place of beginning and taining 0.528 acres of land more or less but subject to easement for all legal highways.

Parcel "C" same as B except change underlined 175 to 275
" "D" " " " " " " " 375
" "E" " " " " " " " 475