Middleton A 700

SURVEY FOR: HAROLD W. WEIHL

PART OF THE SOUTHWEST FRACTIONAL 1/4 SECTION 35
TOWN 1, US RESERVE
MIDDLETON TOWNSHIP, WOOD CO., OHIO

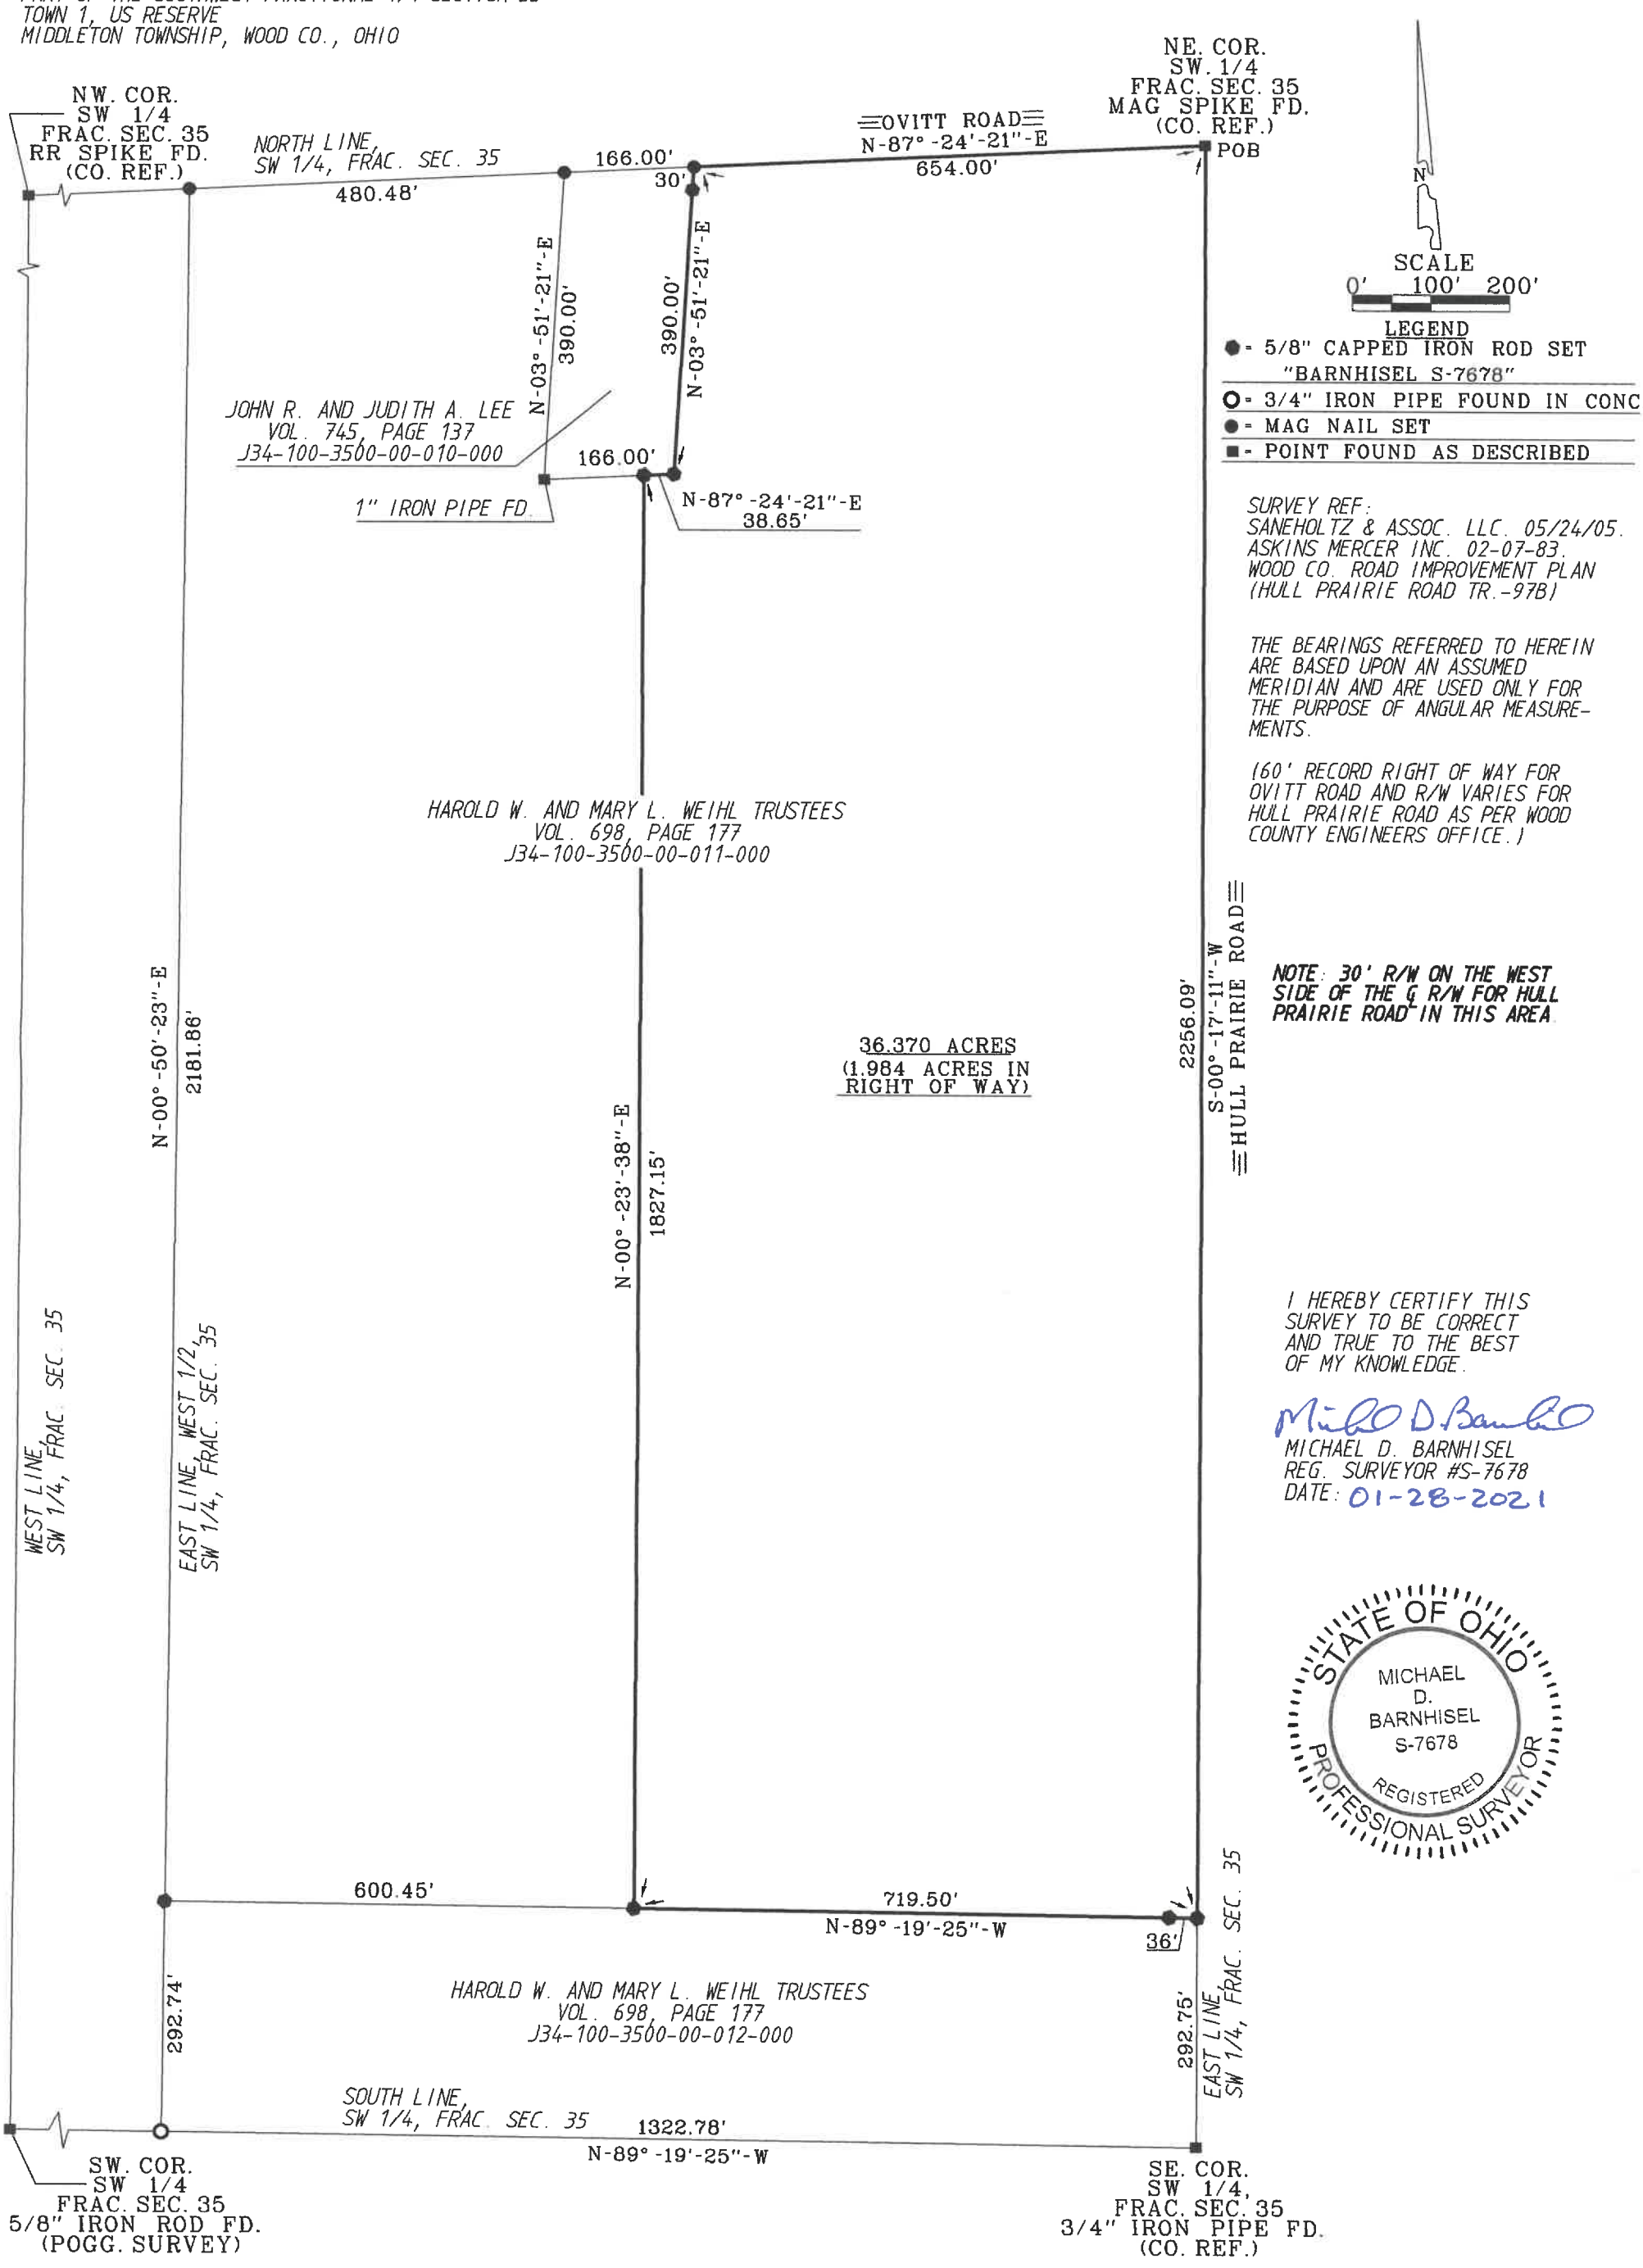

SURVEY REF:
SANEHOLTZ & ASSOC. LLC. 05/24/05.
ASKINS MERCER INC. 02-07-83.
WOOD CO. ROAD IMPROVEMENT PLAN
(HULL PRAIRIE ROAD TR.-97B)

THE BEARINGS REFERRED TO HEREIN ARE BASED UPON AN ASSUMED MERIDIAN AND ARE USED ONLY FOR THE PURPOSE OF ANGULAR MEASUREMENTS.

(60' RECORD RIGHT OF WAY FOR OVITT ROAD AND R/W VARIES FOR HULL PRAIRIE ROAD AS PER WOOD COUNTY ENGINEERS OFFICE.)

NOTE: 30' R/W ON THE WEST SIDE OF THE ℄ R/W FOR HULL PRAIRIE ROAD IN THIS AREA

I HEREBY CERTIFY THIS SURVEY TO BE CORRECT AND TRUE TO THE BEST OF MY KNOWLEDGE.

Michael D. Barnhisel

MICHAEL D. BARNHISEL
REG. SURVEYOR #S-7678
DATE: 01-28-2021

STATE OF OHIO
MICHAEL D. BARNHISEL S-7678
REGISTERED PROFESSIONAL SURVEYOR

Middleton A 700