PAI Job #13-0170
Dwg. RKT

Survey For
Miller

Being part of the NE¼ of Section 15, T4N, R12E,
Montgomery Township, Wood County, Ohio

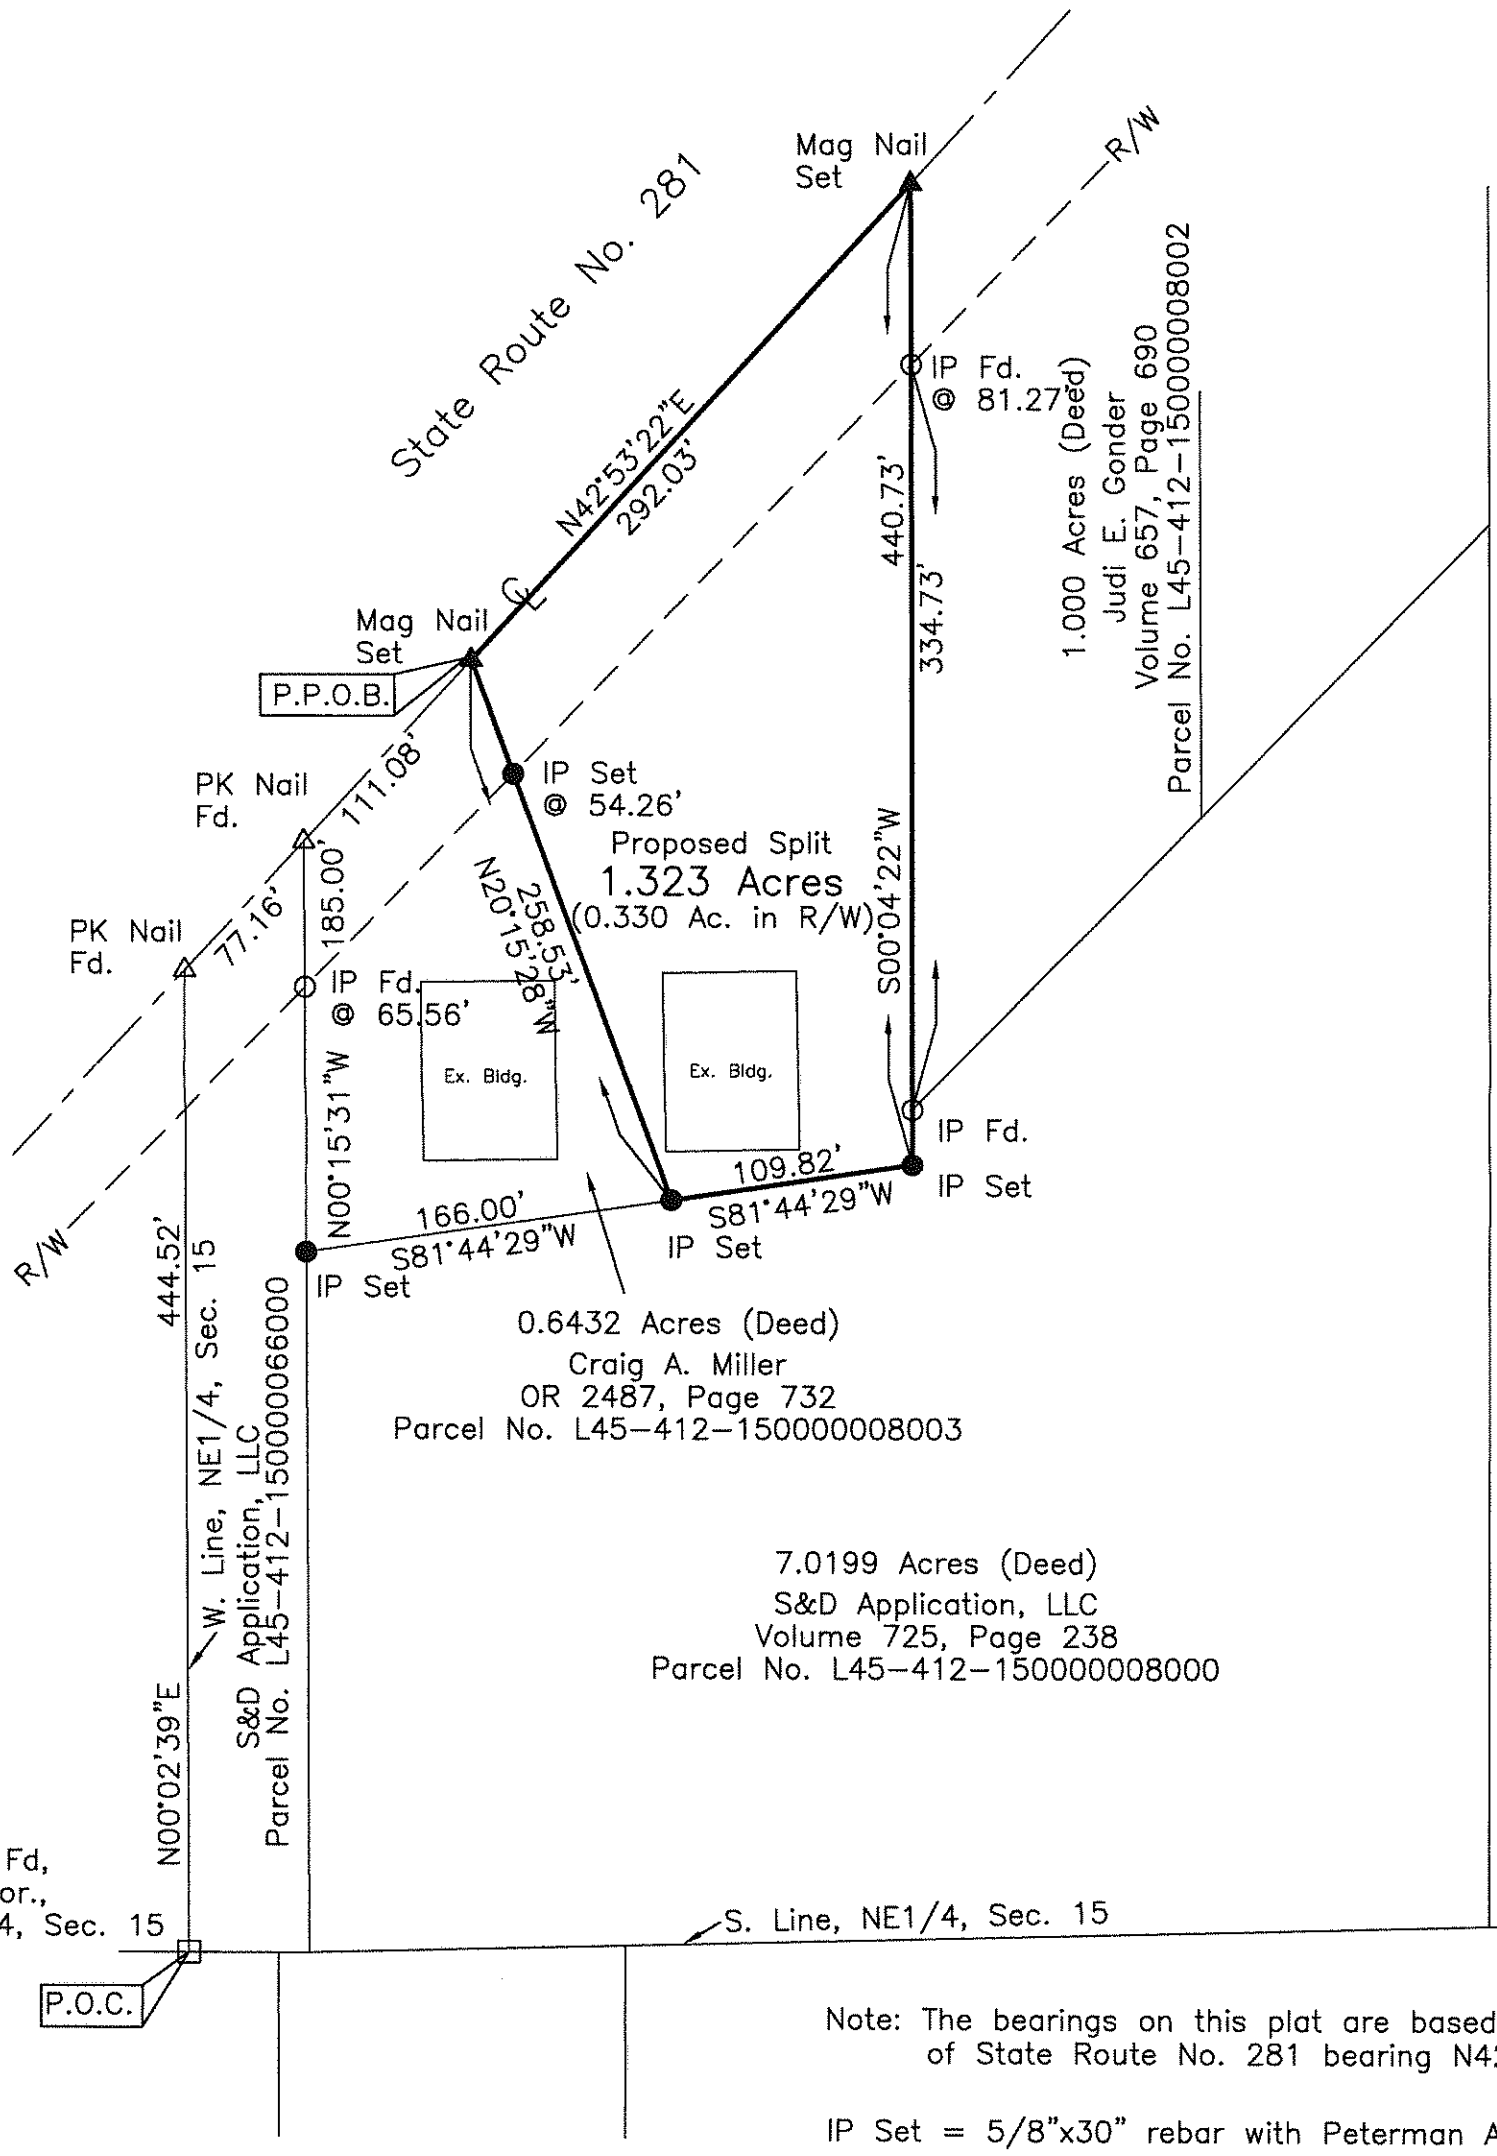

Note: The bearings on this plat are based upon the centerline of State Route No. 281 bearing N42°53'22"E.

IP Set = 5/8"x30" rebar with Peterman Associates Cap.

GRAPHIC SCALE

100 0 50 100 200

(IN FEET)
1 inch = 100 ft.

Date: 5-2-2013

Nick E. Nigh, P.S. #7384
Peterman Associates, Inc.
3480 N. Main Street
Findlay, Ohio 45840

PETERMAN ASSOCIATES, INC.

- ARCHITECTS - ENGINEERS - SURVEYORS -

Corporate Office
3480 N. Main Street
Findlay, Ohio 45840
Office (419)422-6672
Fax (419)422-9466

Est. 1939