Mont. A 637

SURVEY FOR: CORY AND ALIZABETH WAGNER

NE. 1/4 SECTION 15
T-4-N, R-12-E
MONTGOMERY TOWNSHIP, WOOD CO., OHIO

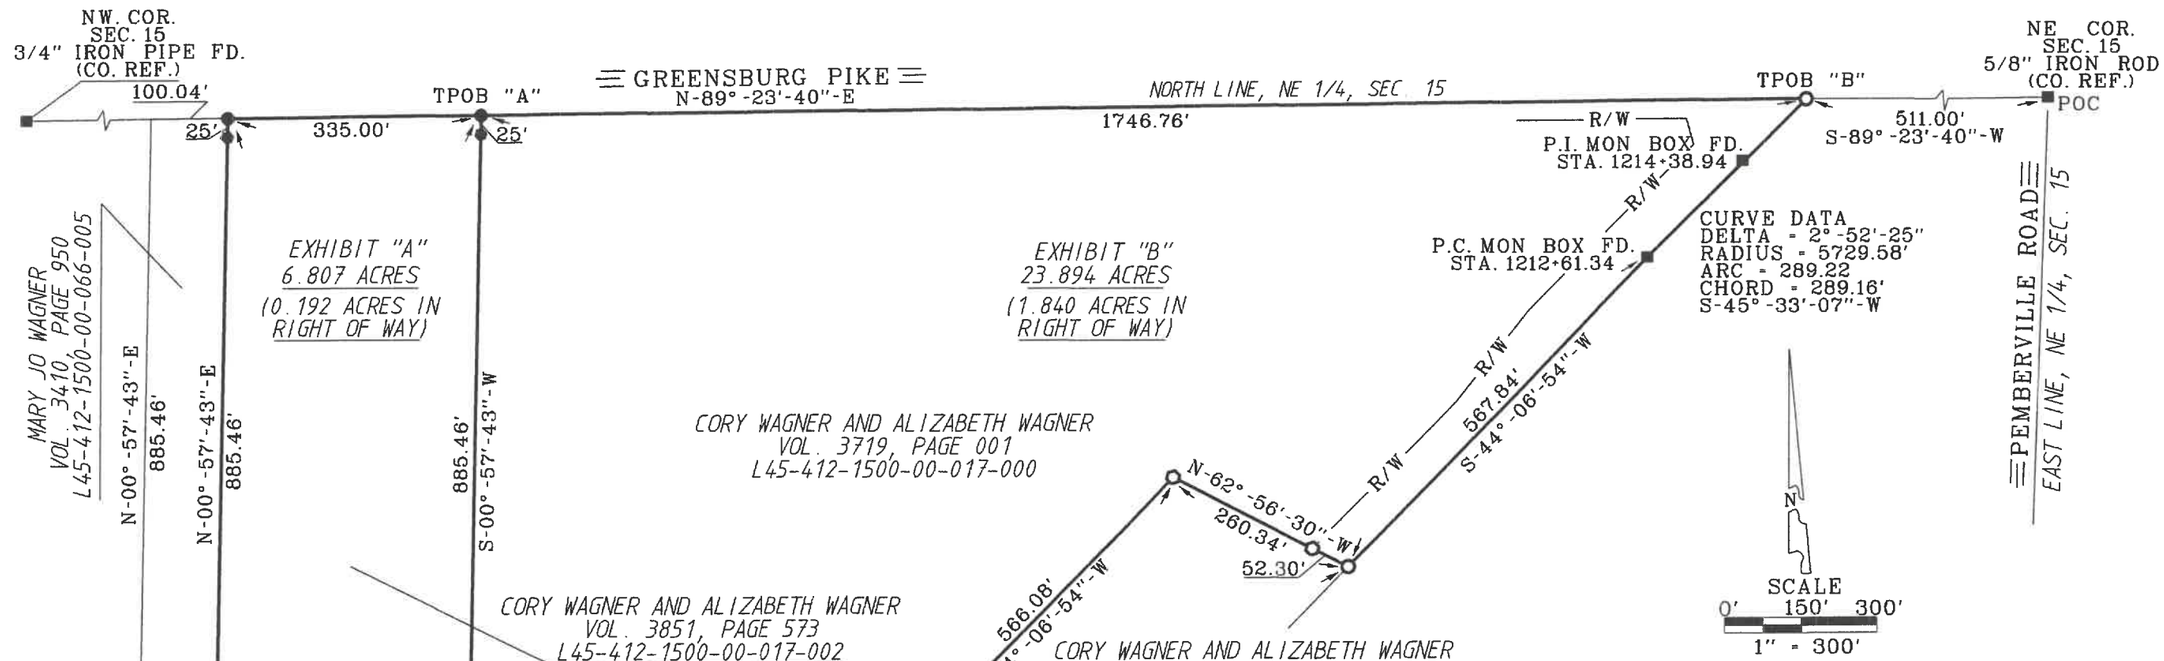

LEGEND

- ● = 30" X 5/8" CAPPED IRON ROD SET STAMPED "BARNHISEL S-7678"
- ○ = CAPPED IRON ROD FOUND STAMPED "BARNHISELS-7678"
- ◐ = CAPPED IRON ROD FOUND STAMPED "POGGEMEYER DESIGN GROUP"
- ● = MAG NAIL SET
- ○ = MAG NAIL FOUND
- ■ = POINT FOUND AS DESCRIBED

THE BEARINGS REFERRED TO HEREIN ARE BASED UPON AN ASSUMED MERIDIAN AND ARE USED ONLY FOR THE PURPOSE OF ANGULAR MEASUREMENTS.

50' R/W FOR GREENSBURG PIKE AS PER WOOD CO. ENG. OFFICE AND S.R. 281 R/W VARIES AS PER ODOT PLAN WOO-281-22.01.

SURVEY REF:
POGGEMEYER DESIGN GROUP SEPT. 2002.
F. WENZ OCTOBER 1922.
BARNHISEL SURVEYING 4/23/2019.

I HEREBY CERTIFY THIS SURVEY TO BE CORRECT AND TRUE TO THE BEST OF MY KNOWLEDGE.

Michael D. Barnhisel

MICHAEL D. BARNHISEL
REG. SURVEYOR #S-7678
DATE: 04-10-2021

STATE OF OHIO
MICHAEL D. BARNHISEL
S-7678
REGISTERED
PROFESSIONAL SURVEYOR

Mont. A 637