Perry A 351

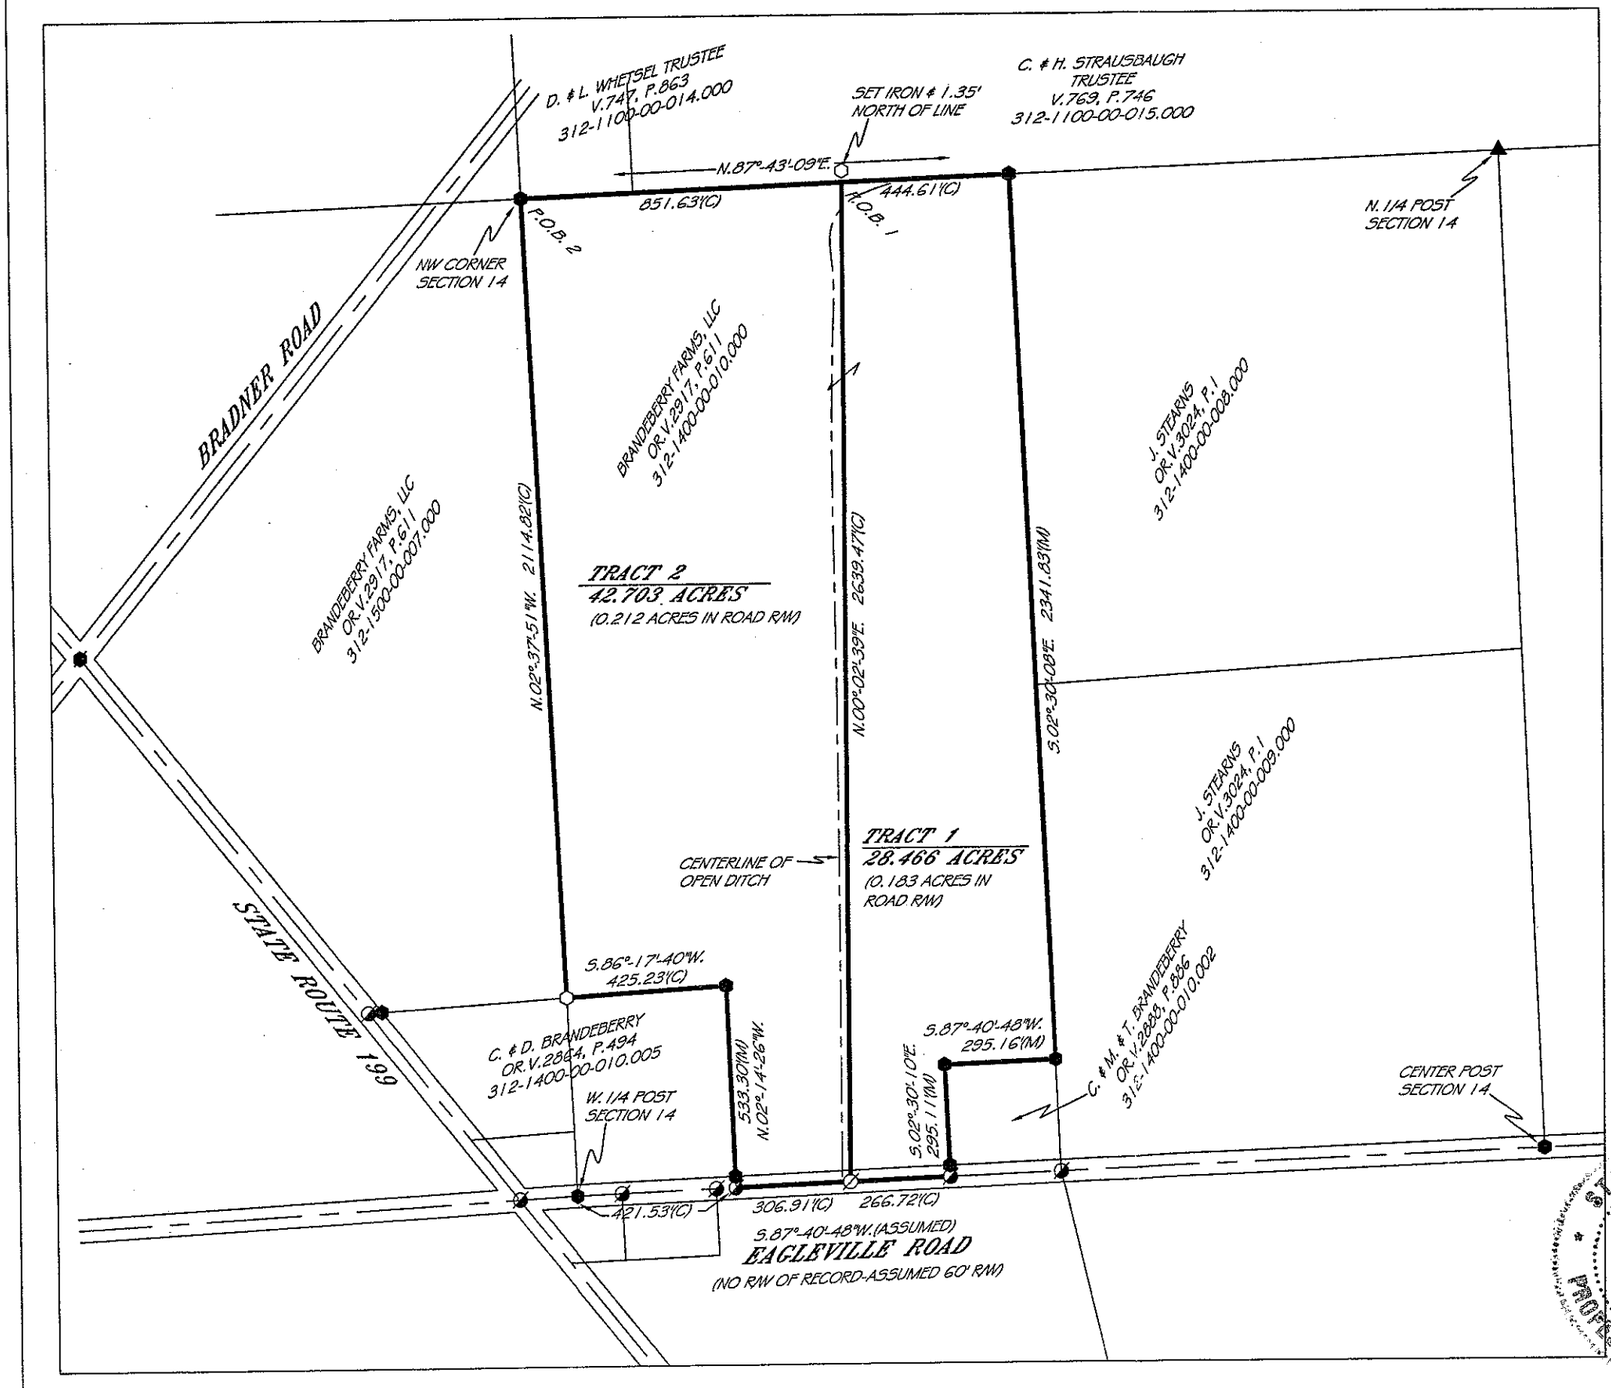

LEGEND

- Ø = MAG-NAIL SET
- ⊘ = NAIL FOUND
- ⬡ = 5/8" IRON PIN SET
- ⬢ = IRON PIN FOUND
- ● = IRON PIPE FOUND
- ⊕ = RAILROAD SPIKE FOUND
- ▲ = STONE FOUND
- ⊠ = BOLT FOUND
- (D) = DEED
- (P) = PLAT
- (C) = CALCULATED
- (M) = MEASURED

400 0 400

SCALE: 1" = 400'

PRIOR DEED REFERENCES:
OR.V.2917, PG.611

PRIOR SURVEY REFERENCES:
-SURVEY BY PERRY SURVEYING, 4-9-08

STATE OF OHIO
CRAIG C. PERRY 7839
REGISTERED PROFESSIONAL SURVEYOR

THIS PLAT IS OF AN ACTUAL SURVEY PERFORMED BY PERRY SURVEYING 3-8-11. A TITLE SEARCH WAS NOT PERFORMED ON THIS PARCEL TO DO THE FIELD WORK.

CRAIG C. PERRY P.S. #7839

PLAT OF A SURVEY

IN THE NW 1/4 OF SECTION 14, T.3N., R.12E., PERRY TOWNSHIP WOOD COUNTY, OHIO

402 TIFFIN AVENUE
FINDLAY, OHIO 45840
PH: 419-423-3856
FAX: 419-423-6784

PERRY SURVEYING
"Precision Surveying That Is Right On Line!"

PREPARED FOR:
C. BRANDEBERRY

DATE: 3-9-11

JOB # S-001-11

DRW. BY: CCP

REVISED:

Perry A 351