Portage B 331

SURVEY FOR: KEVIN AURAND

PT. NE. 1/4, SEC. 24
T-4-N, R-11-E
PORTAGE TWP., WOOD CO., OHIO

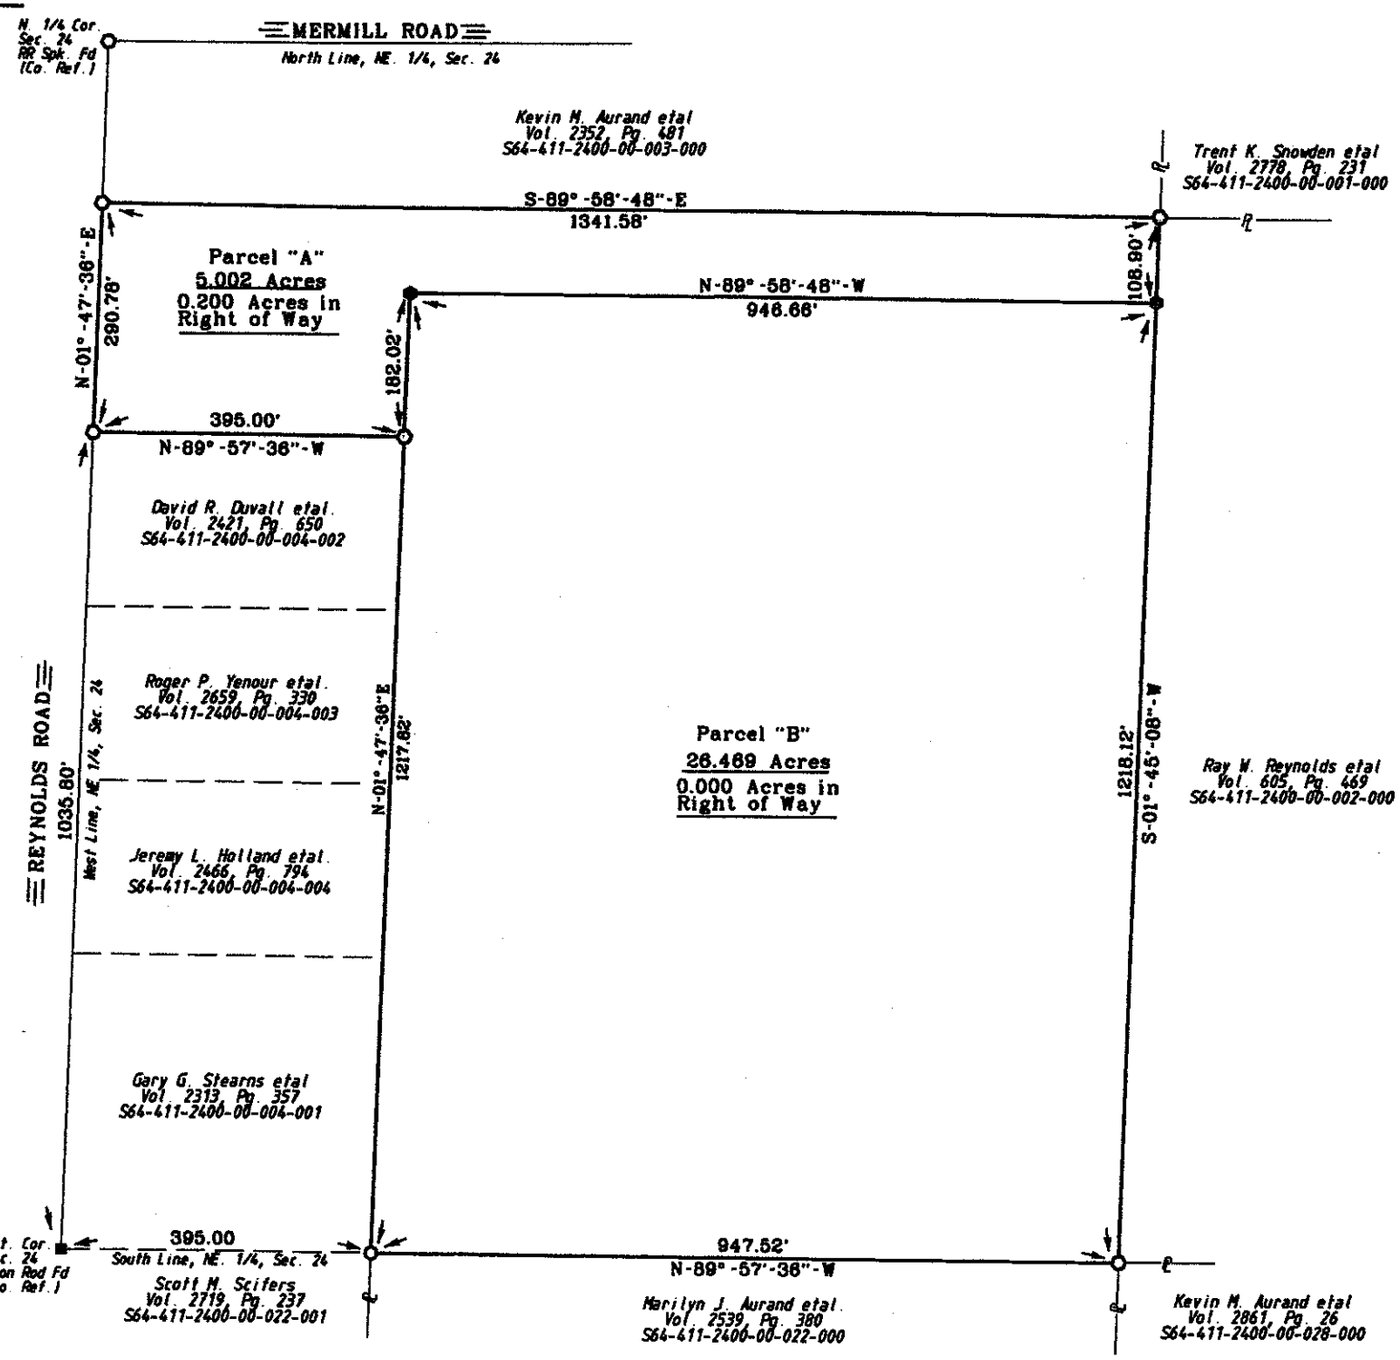

N

SCALE
0' 100' 200'

LEGEND

- = 5/8 Inch Iron Rod Set
- = Capped Iron Rod Found
- = 1/2 Inch Iron Pin Fd

The bearings referred to herein are based upon an assumed meridian and are used only for the purpose of angular measurement.

50' right of way, as per Wood Co. Engineer's Office)

I HEREBY CERTIFY THIS SURVEY TO BE CORRECT AND TRUE TO THE BEST OF MY KNOWLEDGE.

Michael D. Barnhisel

MICHAEL D. BARNHISEL
REG. SURVEYOR #S-7678
APRIL 16, 2010

STATE OF OHIO
MICHAEL D. BARNHISEL S-7678
REGISTERED PROFESSIONAL SURVEYOR

Portage B 331