L45
Portage

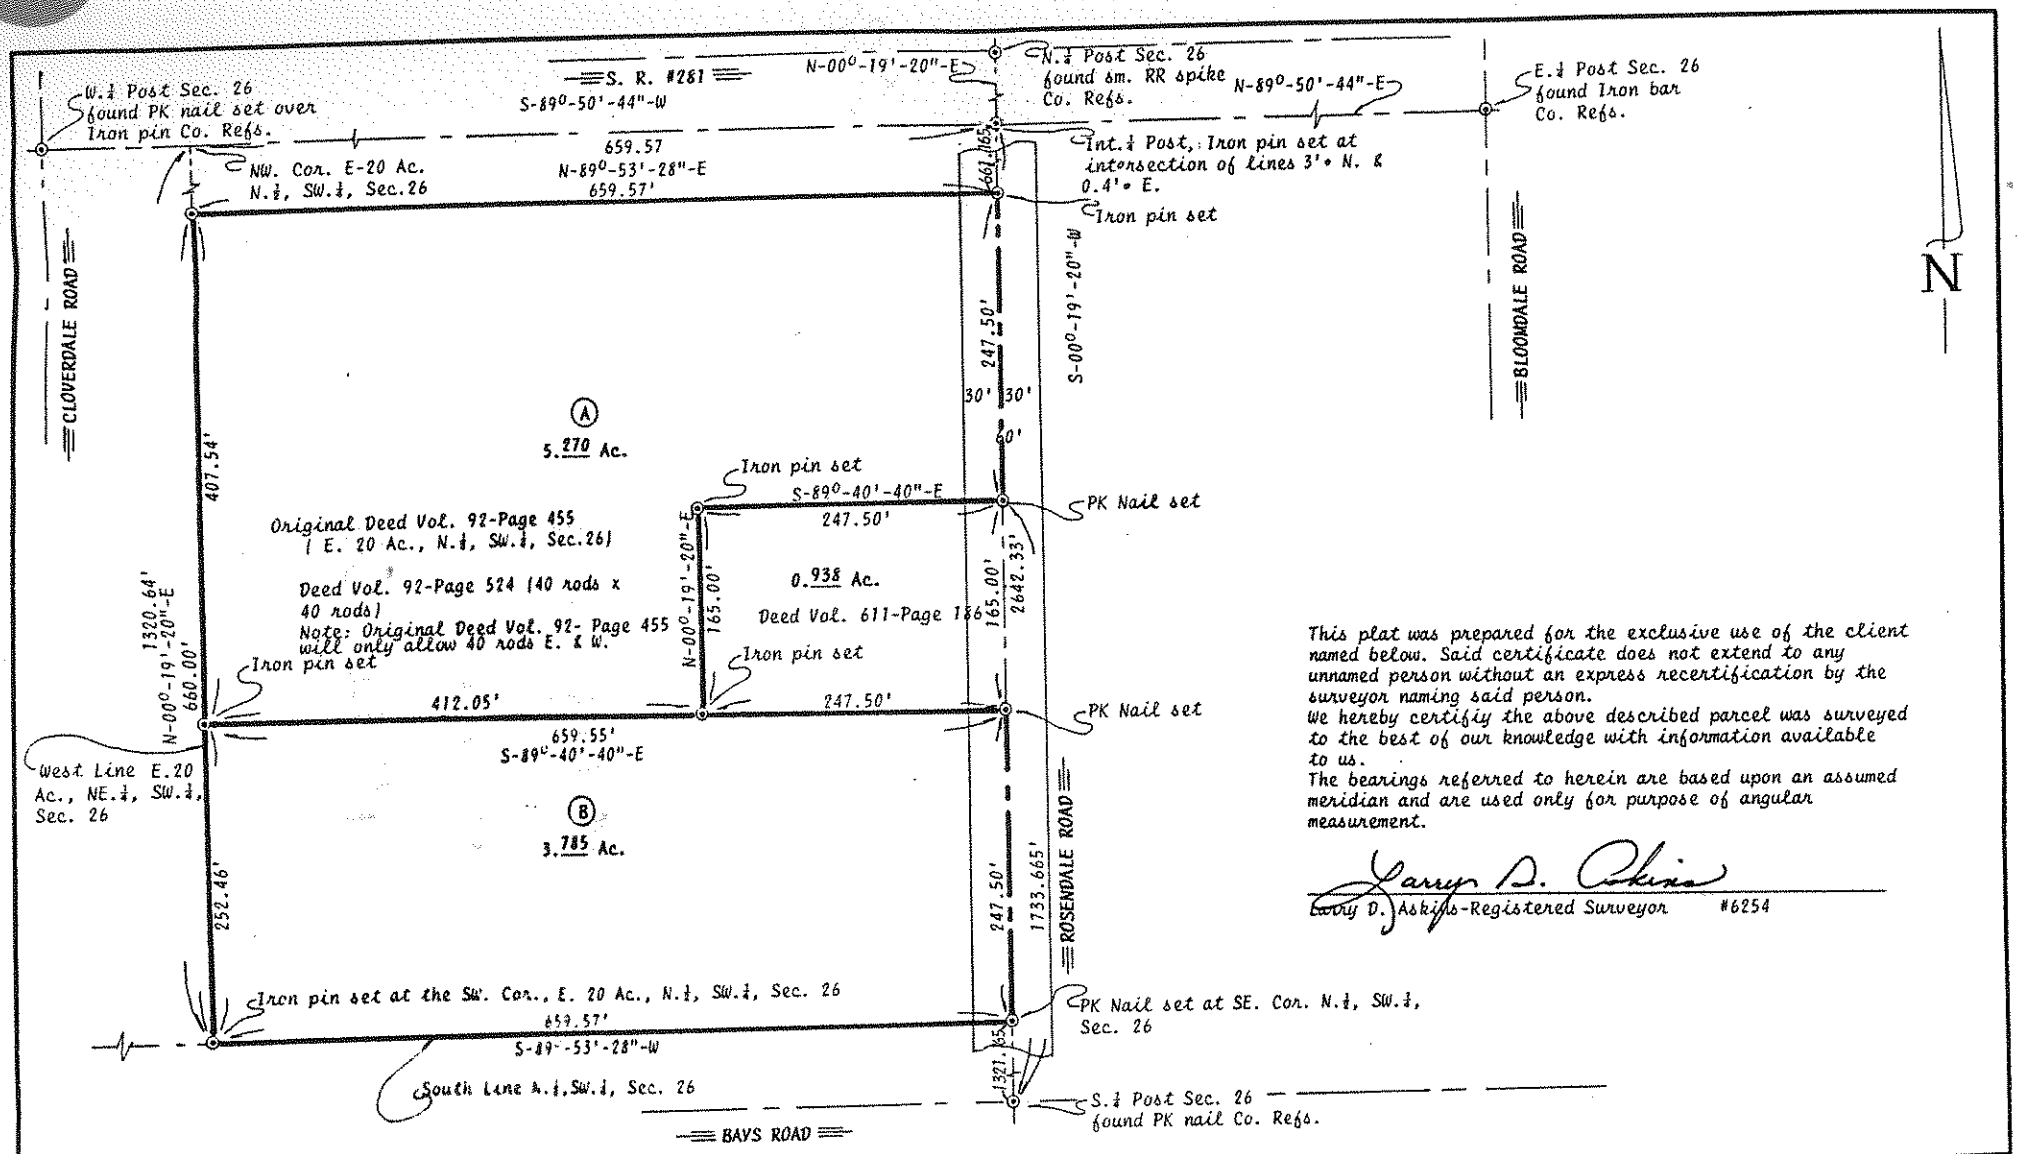

This plat was prepared for the exclusive use of the client named below. Said certificate does not extend to any unnamed person without an express recertification by the surveyor naming said person.
We hereby certifiy the above described parcel was surveyed to the best of our knowledge with information available to us.
The bearings referred to herein are based upon an assumed meridian and are used only for purpose of angular measurement.

Larry D. Askins

Larry D. Askins-Registered Surveyor #6254

Client
RANDY RIVES

Title
LAND SURVEY:
Pt. of the SW.¼, Sec.26, T4N-R11E, Portage Township, Wood County, Ohio

scale: 1"=100'
drawn: JCB

Askins Mercer Inc.
125 Elm Street
Cygnet, Ohio 43413

ref. no.: 89194-S
date: 8-3-89

L45
Portage