PLAT OF KARL G. RAHDERT DITCH # 2380
WOOD COUNTY - PLAIN TWP.
MAX L. ROTHSCHILD - WOOD COUNTY ENGINEER

DRAINAGE AREA - DITCH BOOK #
JANUARY 1973 - BROWN BOOK #
DRAWN BY M. PUFFENBERGER - SCALE 1" = 660'

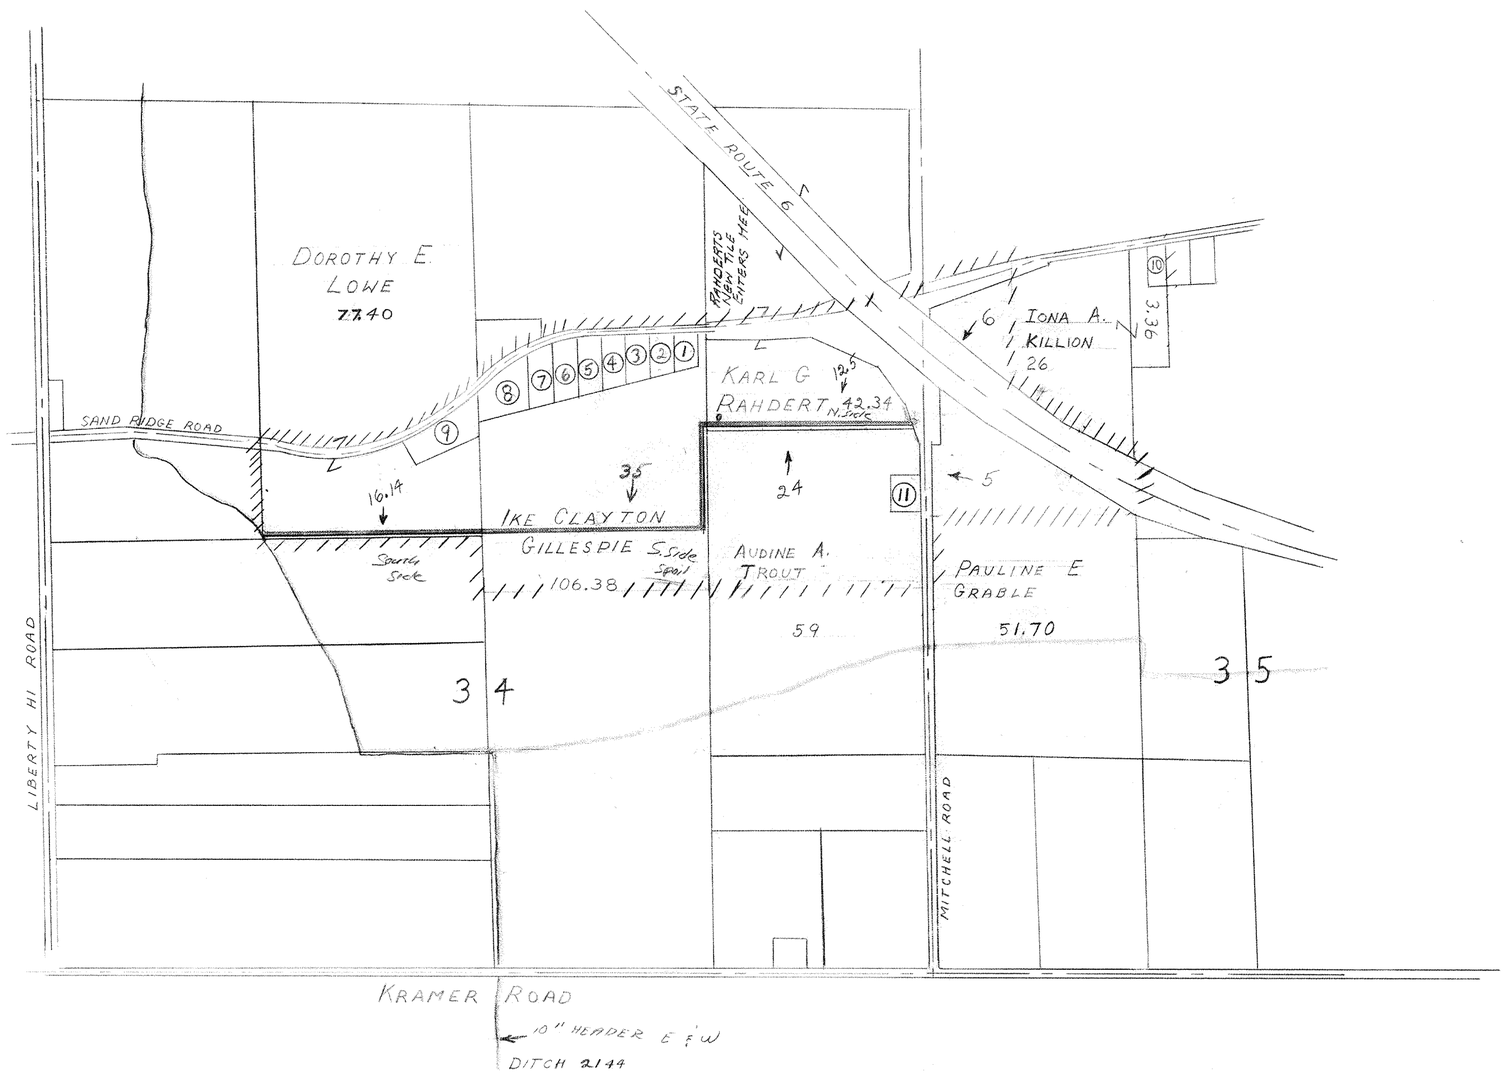

LOCUST KNOLL

1. DALE STEARNS
2. HOWARD R. BROWN
3. HOWARD R. BROWN
4. ROBERT W. KIRKLAND
5. FRED HOOPS
6. WILLIAM DILL
7. ROBERT L. FISCHER
8. WILLIAM WOOD
9. FRANK L. SMITH 2.60 A
10. JACOB VERDUIN .64 A
11. KARL G. RAHDERT 1.00 A