Bloom 467

SURVEY FOR: MICHAEL D. BARNHISEL

SW. 1/4, SECTION 10
T-3-N, R-11-E
BLOOM TOWNSHIP, WOOD CO., OHIO

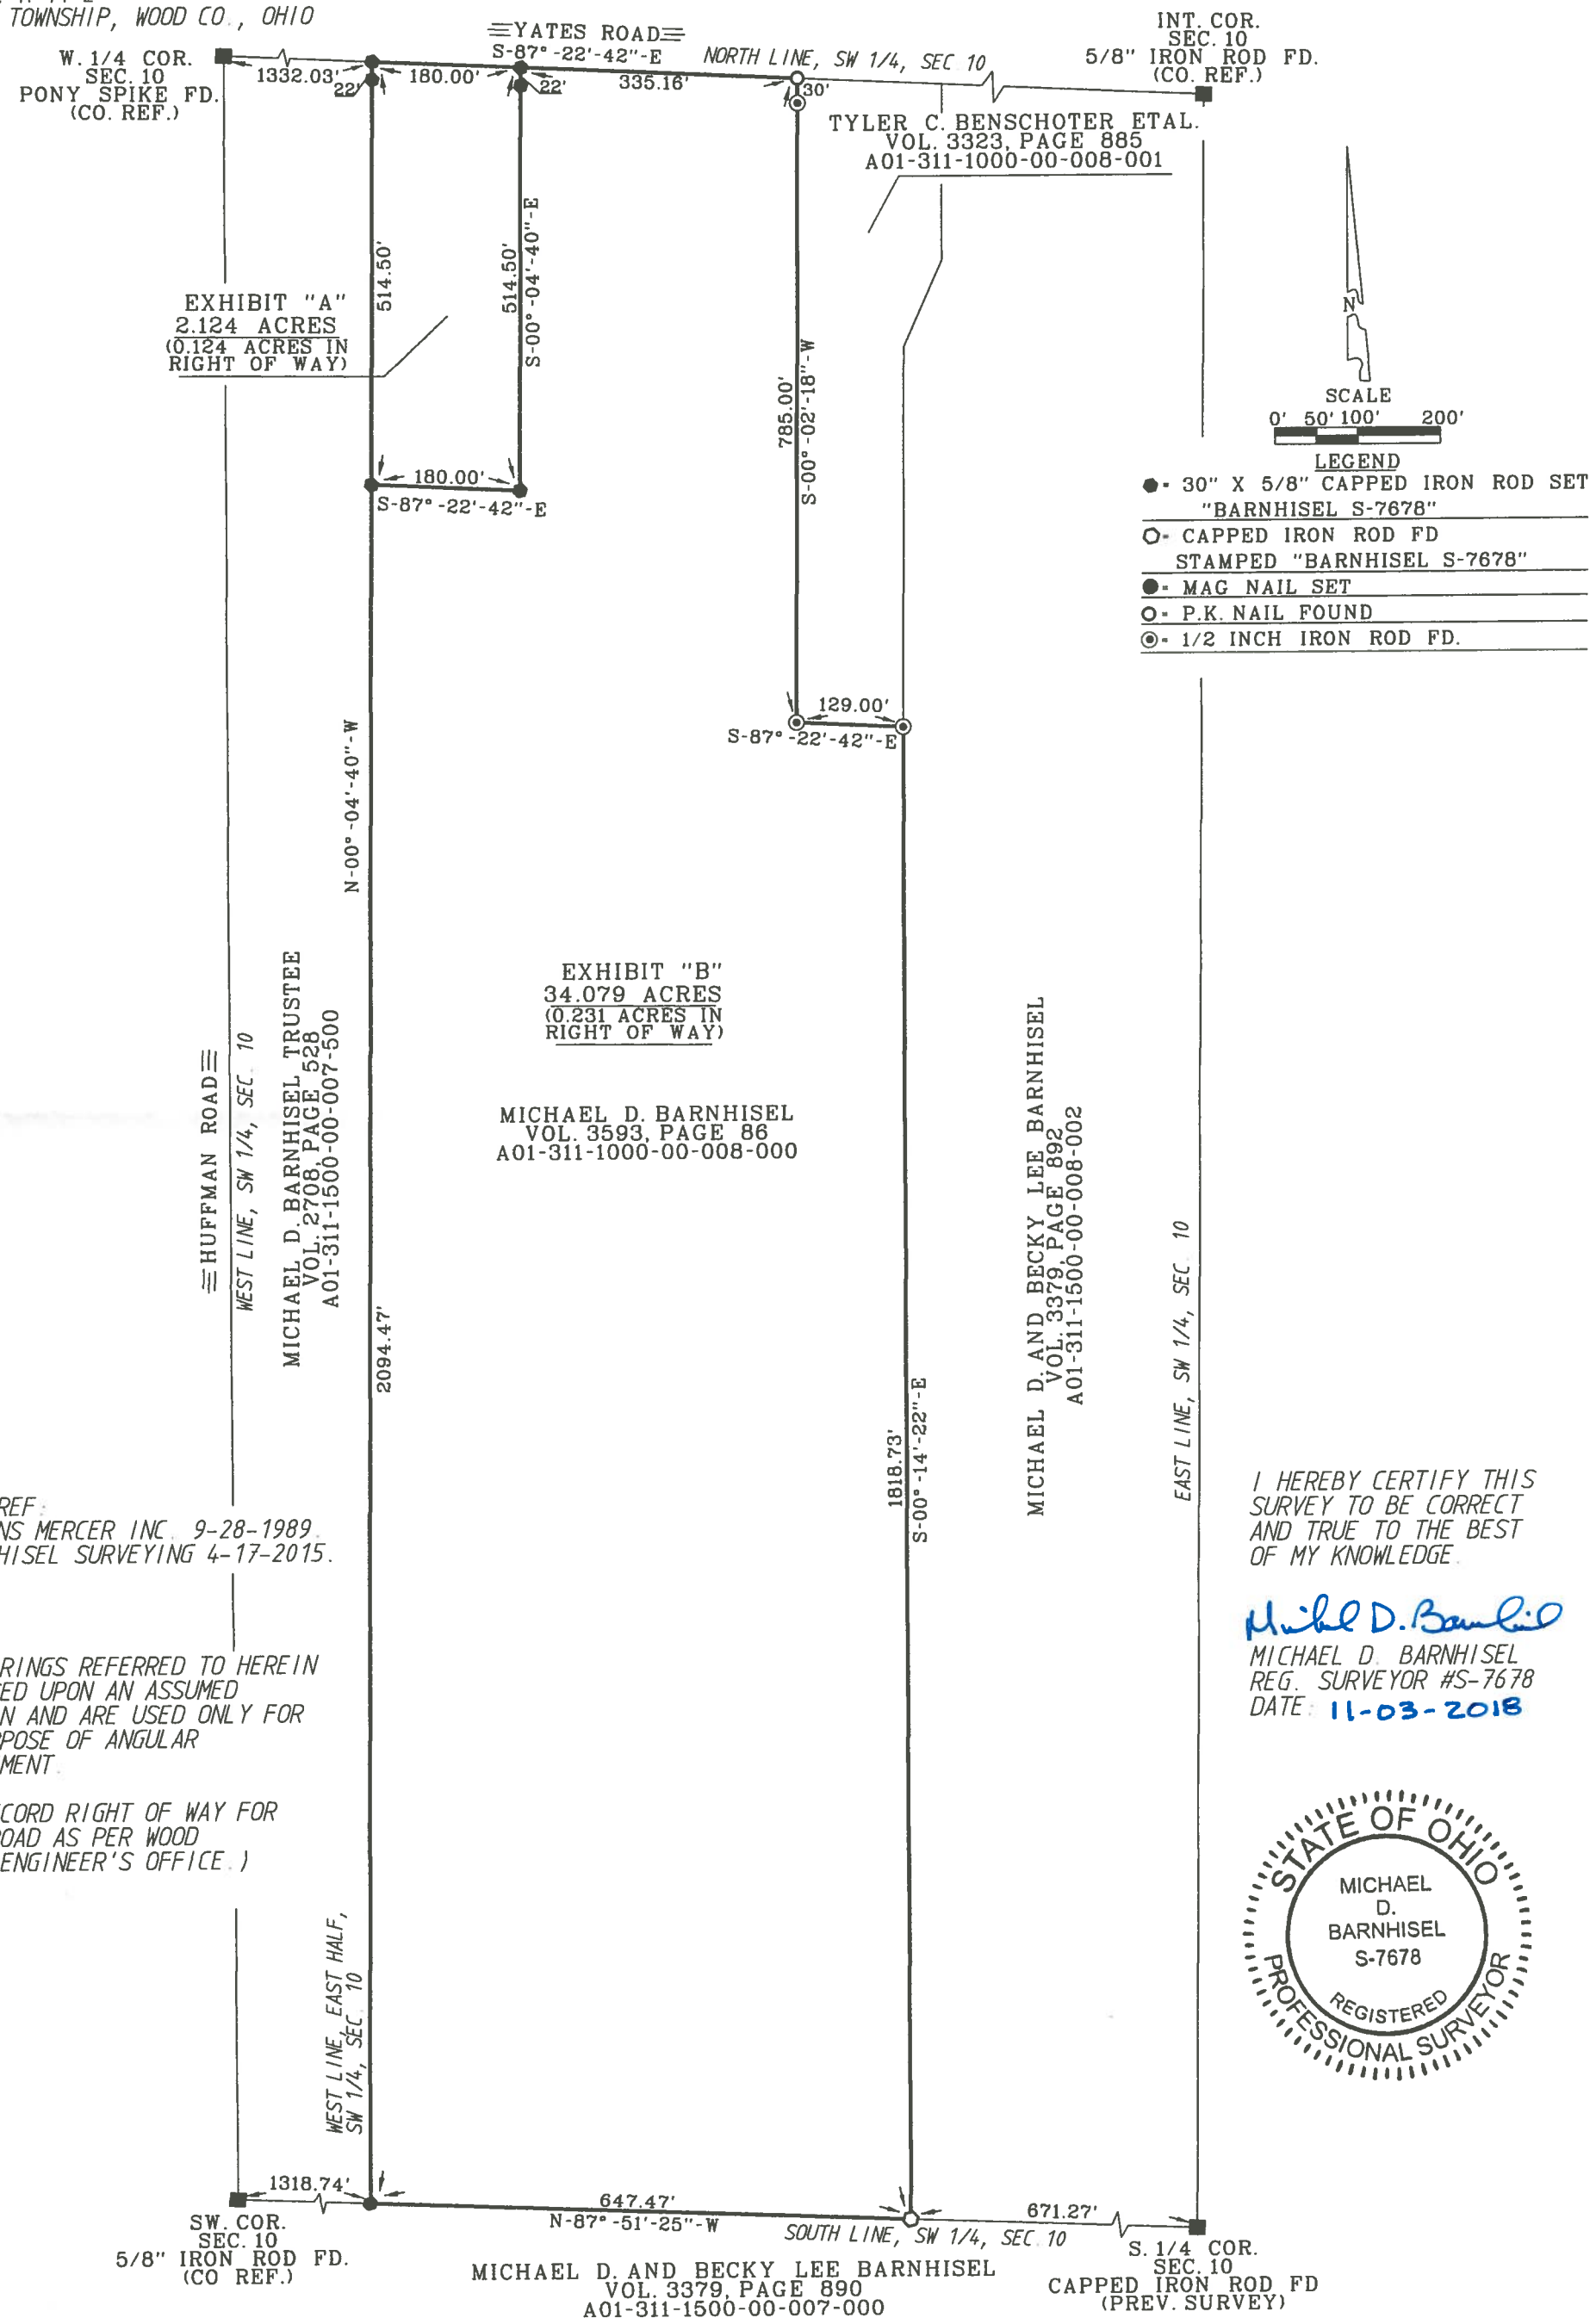

SURVEY REF:
ASKINS MERCER INC. 9-28-1989.
BARNHISEL SURVEYING 4-17-2015.

THE BEARINGS REFERRED TO HEREIN ARE BASED UPON AN ASSUMED MERIDIAN AND ARE USED ONLY FOR THE PURPOSE OF ANGULAR MEASUREMENT.

(60' RECORD RIGHT OF WAY FOR YATES ROAD AS PER WOOD COUNTY ENGINEER'S OFFICE.)

I HEREBY CERTIFY THIS SURVEY TO BE CORRECT AND TRUE TO THE BEST OF MY KNOWLEDGE.

Michael D. Barnhisel
MICHAEL D. BARNHISEL
REG. SURVEYOR #S-7678
DATE: 11-03-2018

STATE OF OHIO
MICHAEL D. BARNHISEL S-7678
REGISTERED PROFESSIONAL SURVEYOR

Bloom 467