Freedom A 596

SURVEY FOR: ROBERT WM. AND R. BERNITA ZELLIN (LE) RMDR

NE 1/4, SECTION 09
T-5-N, R-12-E
FREEDOM TOWNSHIP, WOOD CO., OHIO

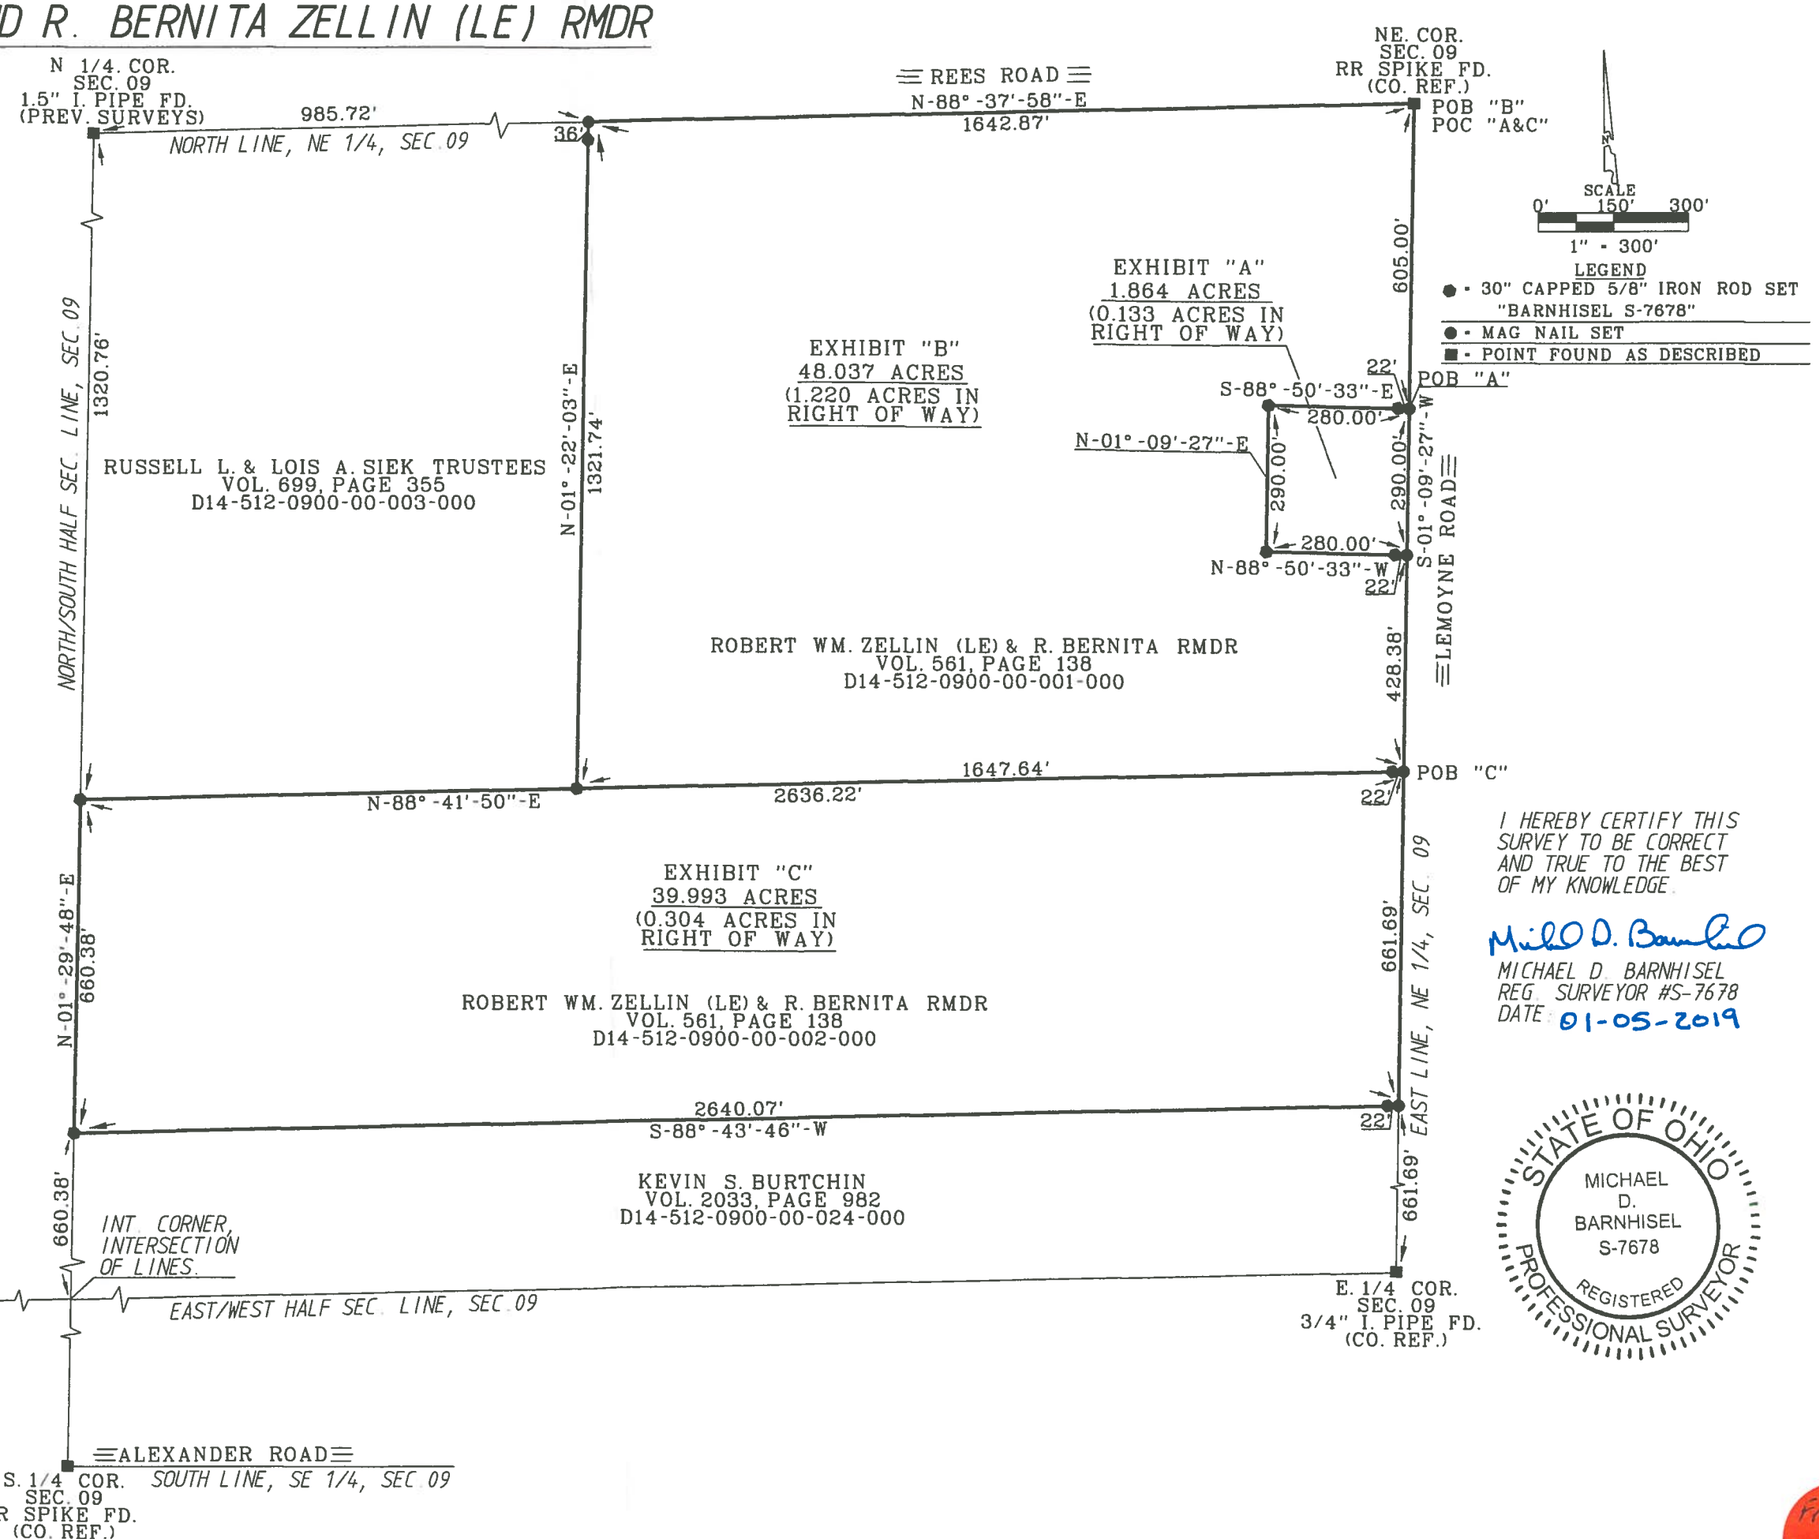

SURVEY REF:
ASKINS MERCER INC. 05-17-1988.
ASKINS MERCER INC. 06-20-1992
ASKINS MERCER INC. 06-18-1993.
KUSMER & ASSOC. INC. 09-17-2007.
PETERMAN ASSOC. INC. 03-20-2001
GARCIA SURVEYORS INC. 06-15-2018.

THE BEARINGS REFERRED TO HEREIN ARE BASED UPON AN ASSUMED MERIDIAN AND ARE USED ONLY FOR THE PURPOSE OF ANGULAR MEASUREMENT.

(40' RECORD RIGHT OF WAY FOR REES ROAD AND 40' R/W FOR LEMOYNE ROAD AS PER WOOD COUNTY ENGINEER'S OFFICE.)

I HEREBY CERTIFY THIS SURVEY TO BE CORRECT AND TRUE TO THE BEST OF MY KNOWLEDGE.

Michael D. Barnhisel

MICHAEL D. BARNHISEL
REG. SURVEYOR #S-7678
DATE: 01-05-2019

STATE OF OHIO
MICHAEL D. BARNHISEL S-7678
REGISTERED PROFESSIONAL SURVEYOR

Freedom A