Plat of Survey

Being a part of the Northeast quarter (1/4) of Section 1, Town 3 North, Range 10 East, Henry Township, Wood County, Ohio.

For: Schumacher Properties
Deed Ref: 3103, Pg. 649
Parcel #F21-310-0100-00-002.001

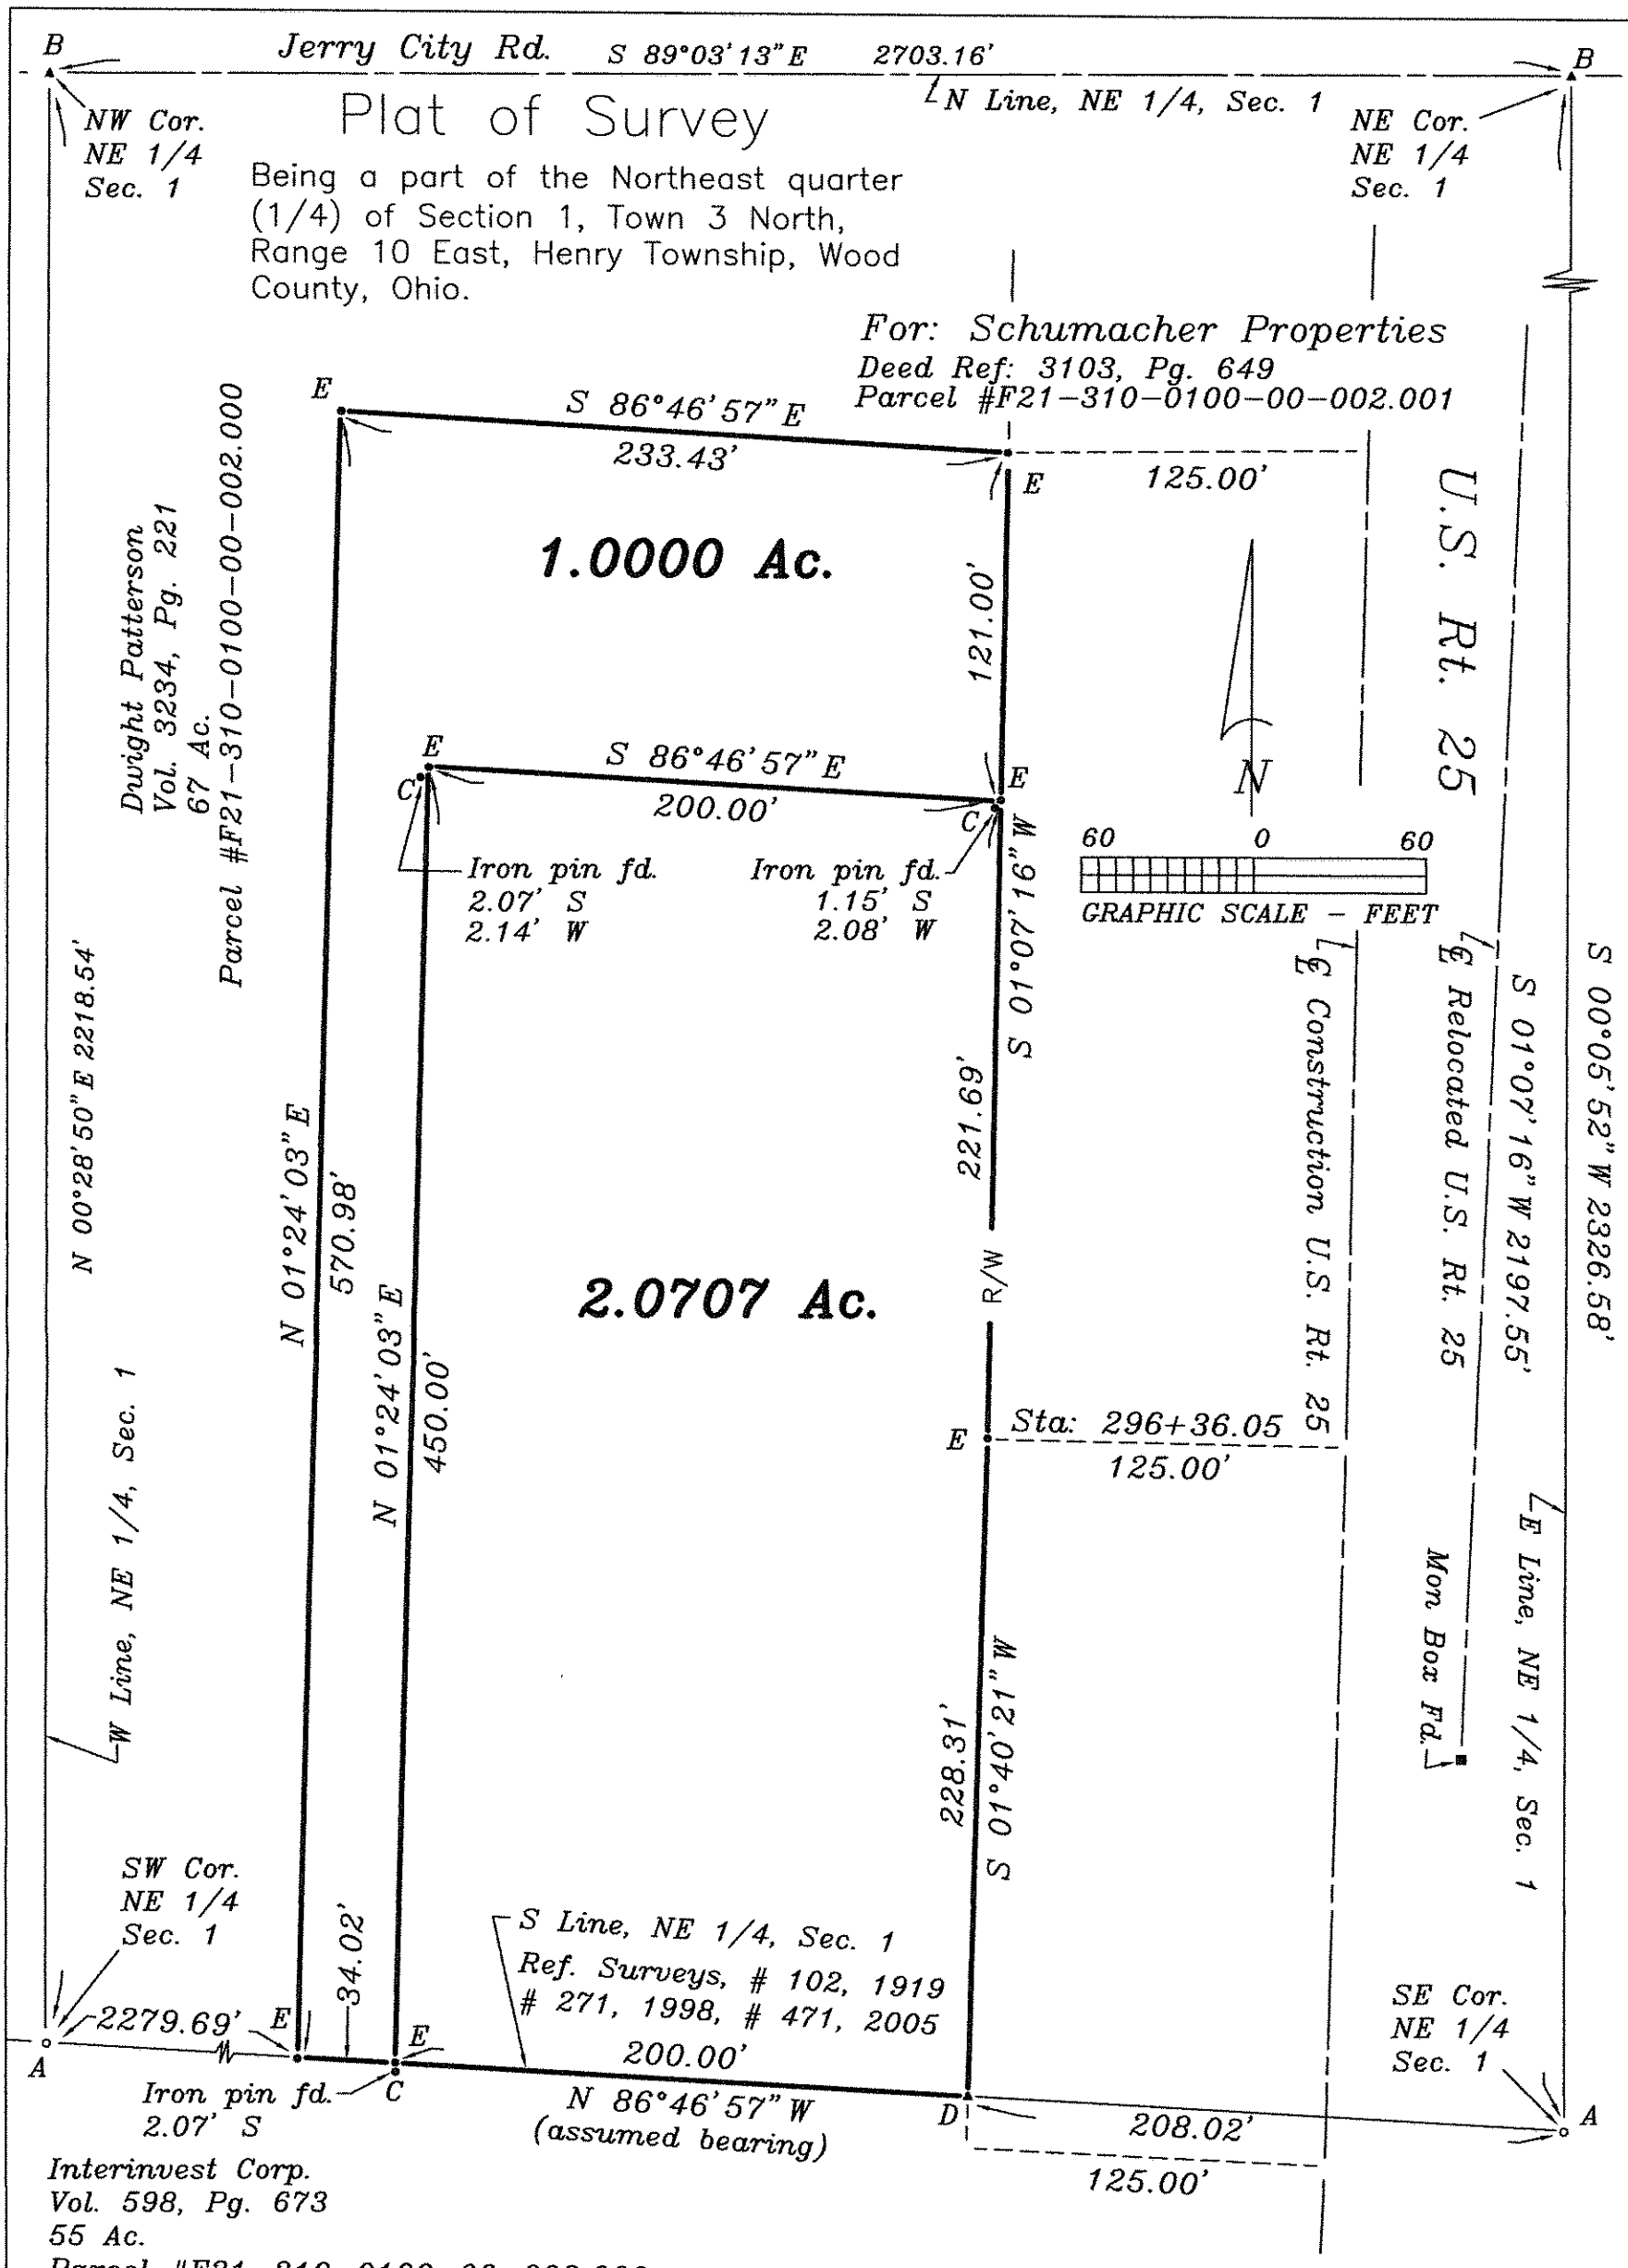

Interinvest Corp.
Vol. 598, Pg. 673
55 Ac.
Parcel #F21-310-0100-00-009.000

I hereby certify this survey and notes to be correct to the best of my knowledge.

Douglas W. Eis
Registered Surveyor No. 7758
D.W. Eis Surveying
16-883 St. Rt. 281
Holgate, Ohio 43527
(419) 762-5468
December 18, 2013
Survey No. B2303-Wo-H-1-15-14

STATE OF OHIO
DOUGLAS W. EIS
No. 7758
REGISTERED SURVEYOR

Legend

A = Iron pipe found
B = P.K. nail found
C = Iron pin found
D = Railroad spike found
E = 5/8" x 30" Iron pin W/ ref. cap inscribed (D. W. Eis, RLS # 7758), set