PAI Job #10-0398
Dwg. RKT

Survey For

Belle–Anna Company

Being part of the SW1/4 of Section 36, T3N, R10E,
Village of North Baltimore, Wood County, Ohio

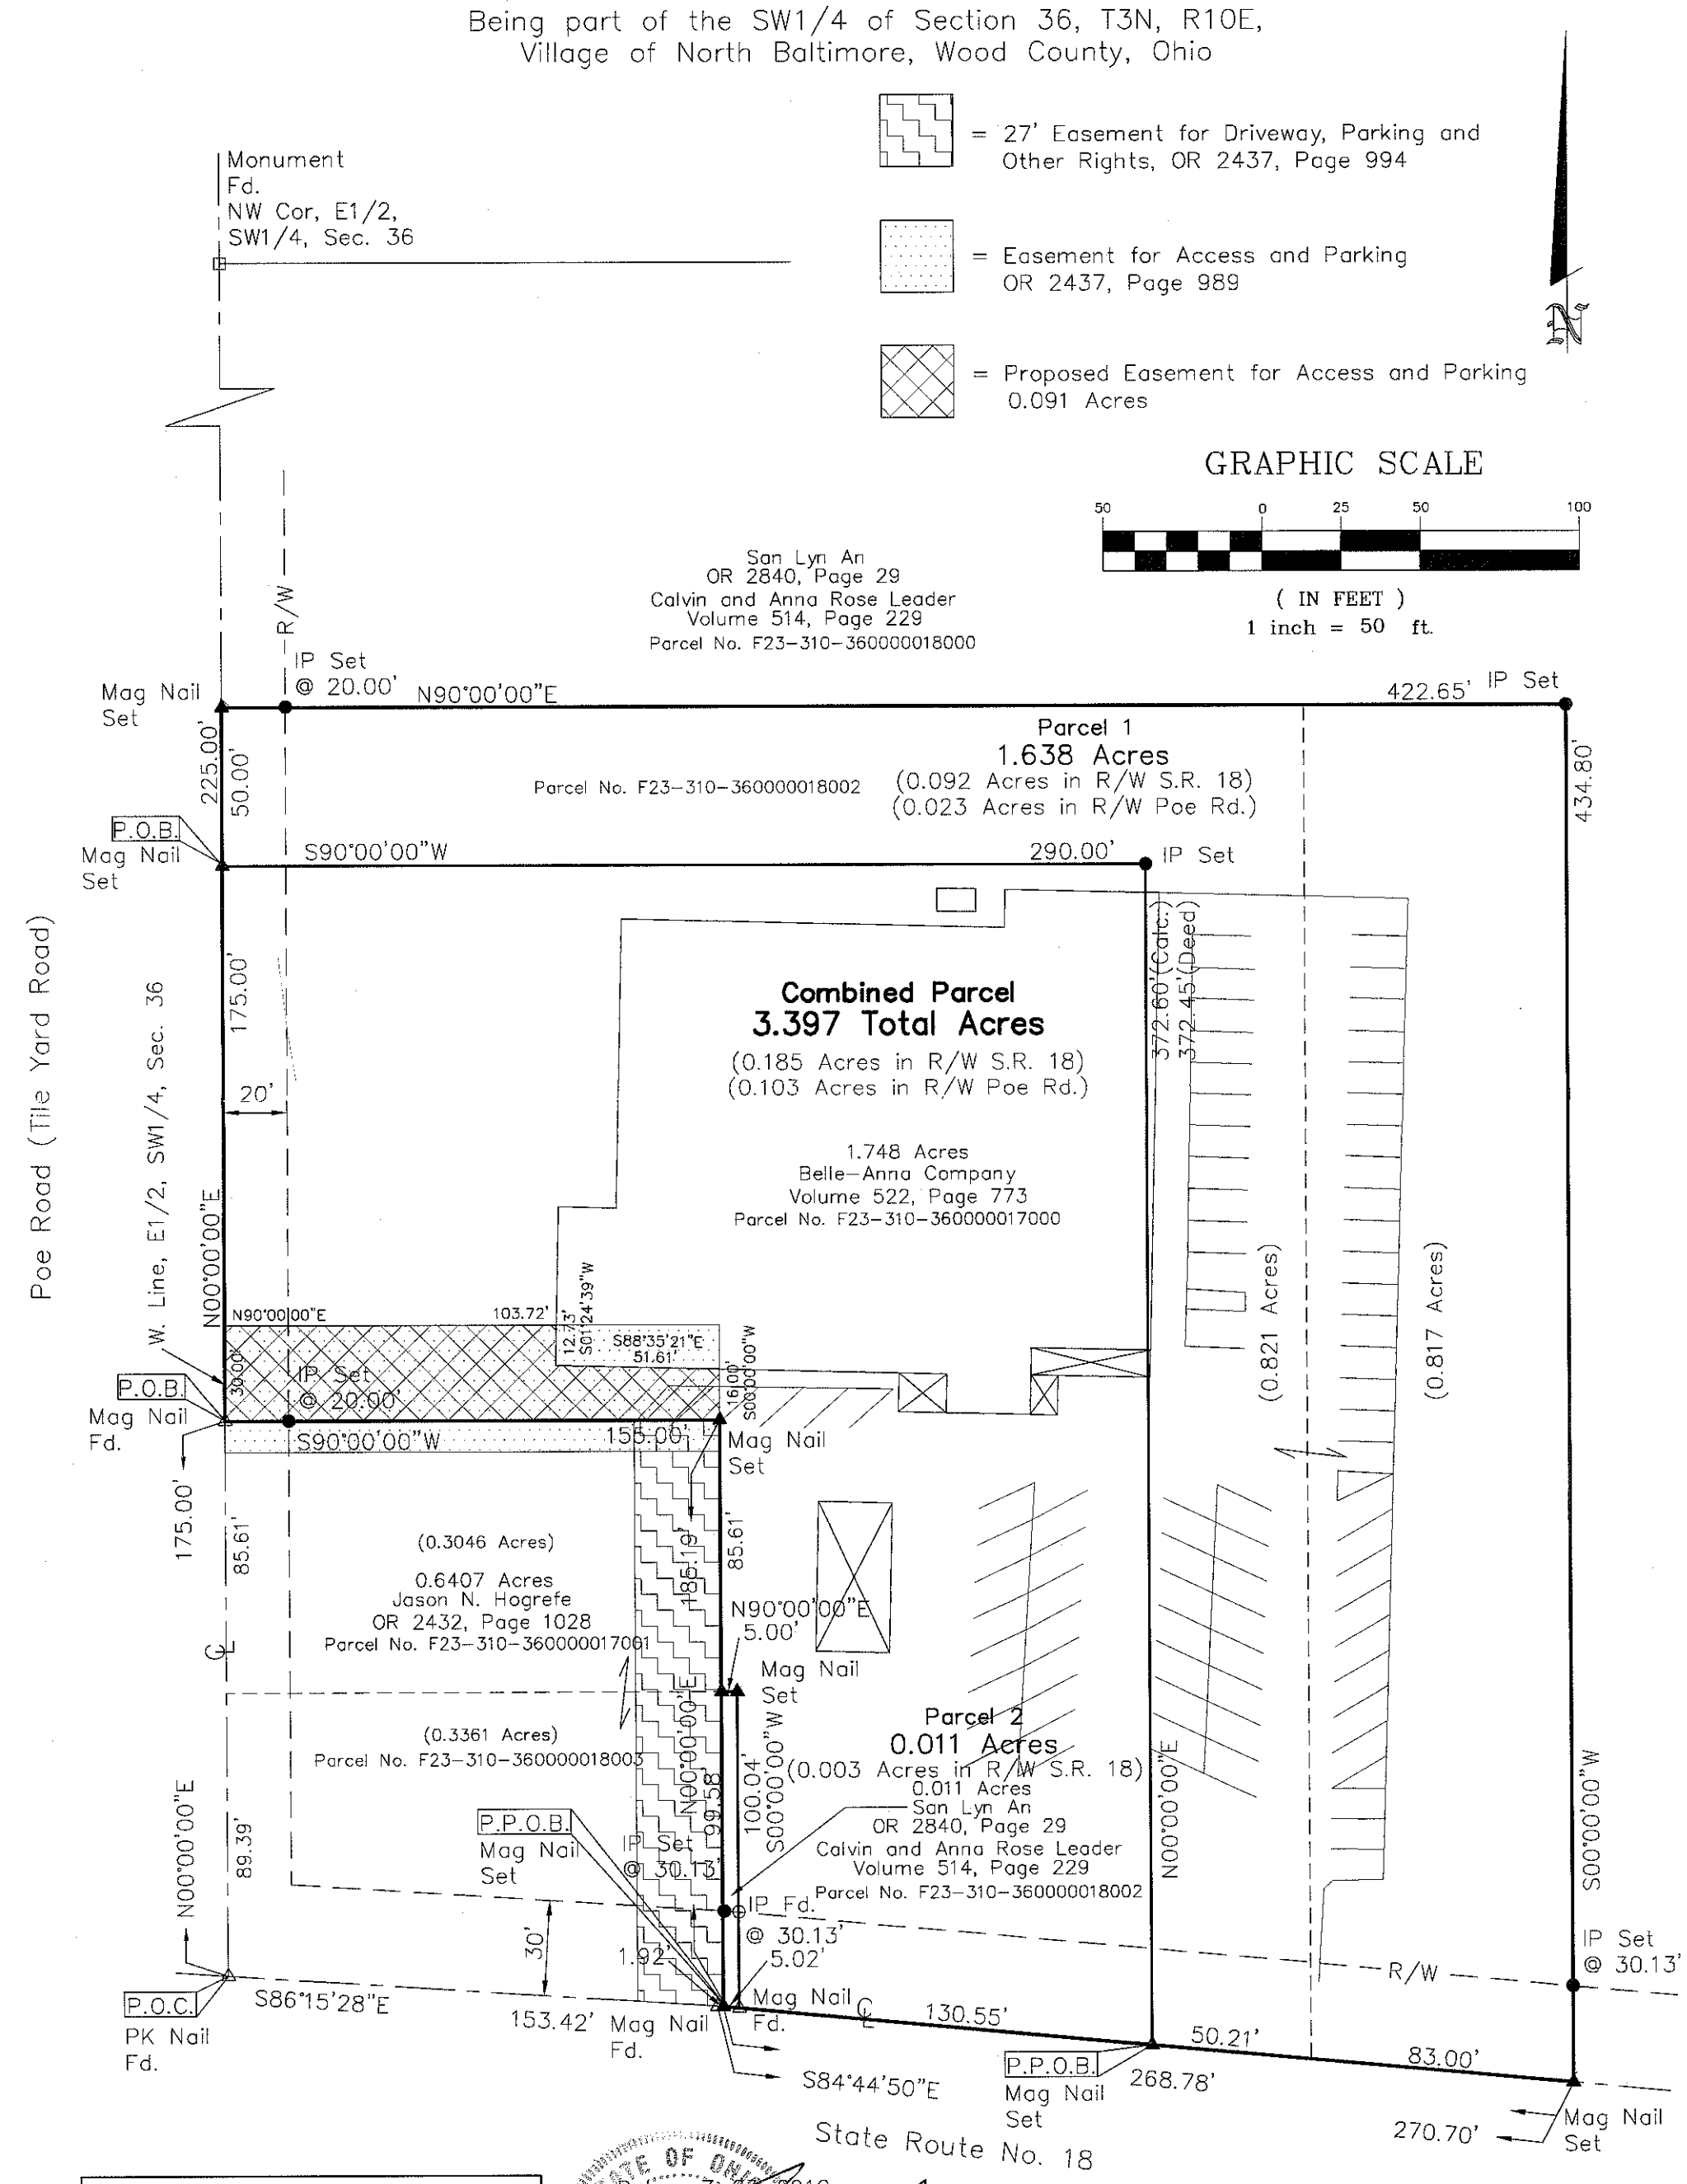

PETERMAN ASSOCIATES, INC.
- ARCHITECTS - ENGINEERS - SURVEYORS -
Corporate Office
3480 N. Main Street
Findlay, Ohio 45840
Office (419)422-6672
Fax (419)422-9466
Est. 1939

STATE OF OHIO NICK E. NIGH 7384 REGISTERED SURVEYOR

Date: 7-28-2010

Nick E. Nigh, P.S. #7384
Peterman Associates, Inc.
3480 N. Main Street
Findlay, Ohio 45840

Wood County Deed Records: Volume 514, Page 229
OR 2840, Page 29 and Volume 522, Page 773

Note: The bearings on this plat are based upon an assumed meridian and are used only for the purpose of describing angular measurements.

IP Set = 5/8"x30" rebar with Peterman Associates Cap.

Henry A 532