milton A 341

Plat of Survey

Being a part of the Northwest quarter (1/4) of Section 3, Township 4 North, Range 9 East, Milton Township, Wood County, Ohio.

For: Leona Birdell Cox & Becky Lee Chamberlin

Deed Ref: Vol. 610. Pg. 551

PPN – K41–409–030000018.000

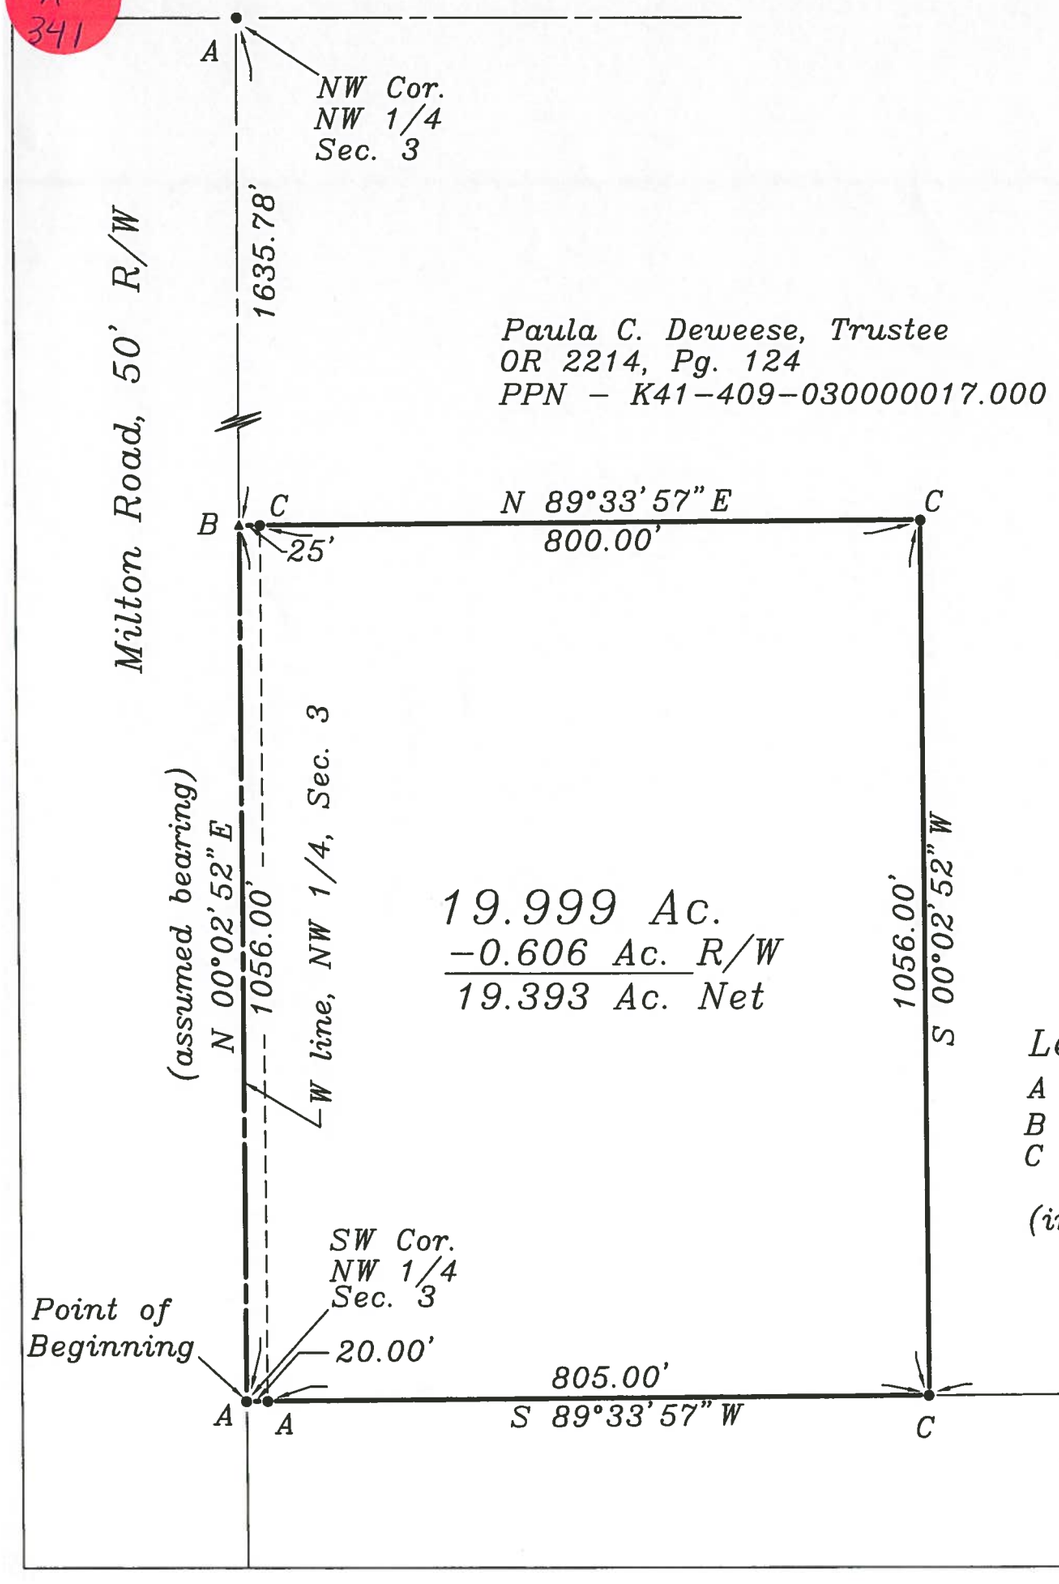

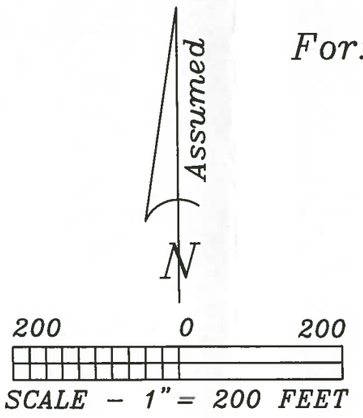

Legend

A = Iron pin found
B = Mag nail set
C = 5/8" x 30" iron pin w/ref cap set (inscribed D. W. Eis, RLS # 7758)

Pamela J. & Richard L. Ketzenbarger
OR 3499, Pg. 950
PPN – K41–409–030000019.001

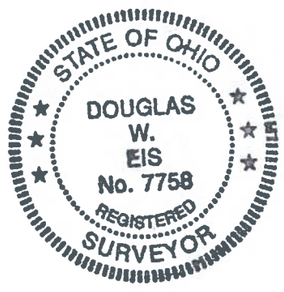

I hereby certify this survey and notes to be correct to the best of my knowledge.

Douglas W. Eis
Registered Surveyor No. 7758
D.W. Eis Surveying
16–883 St. Rt. 281
Holgate, Ohio 43527
(419) 762–5468

December 5, 2017
Survey No. B2690–Wo–Mil–12–10–17