PLAIN A 576

Plat of Survey

Being a part of the Southeast and Southwest quarter (1/4) of Section 18, Township 5 North, Range 10 East, Plain Township, Wood County, Ohio.

For: Robert M. Kiel and Frank H. Kiel

Deed Ref: OR 3859, Pg. 909

PPN: R62-510-180000029000

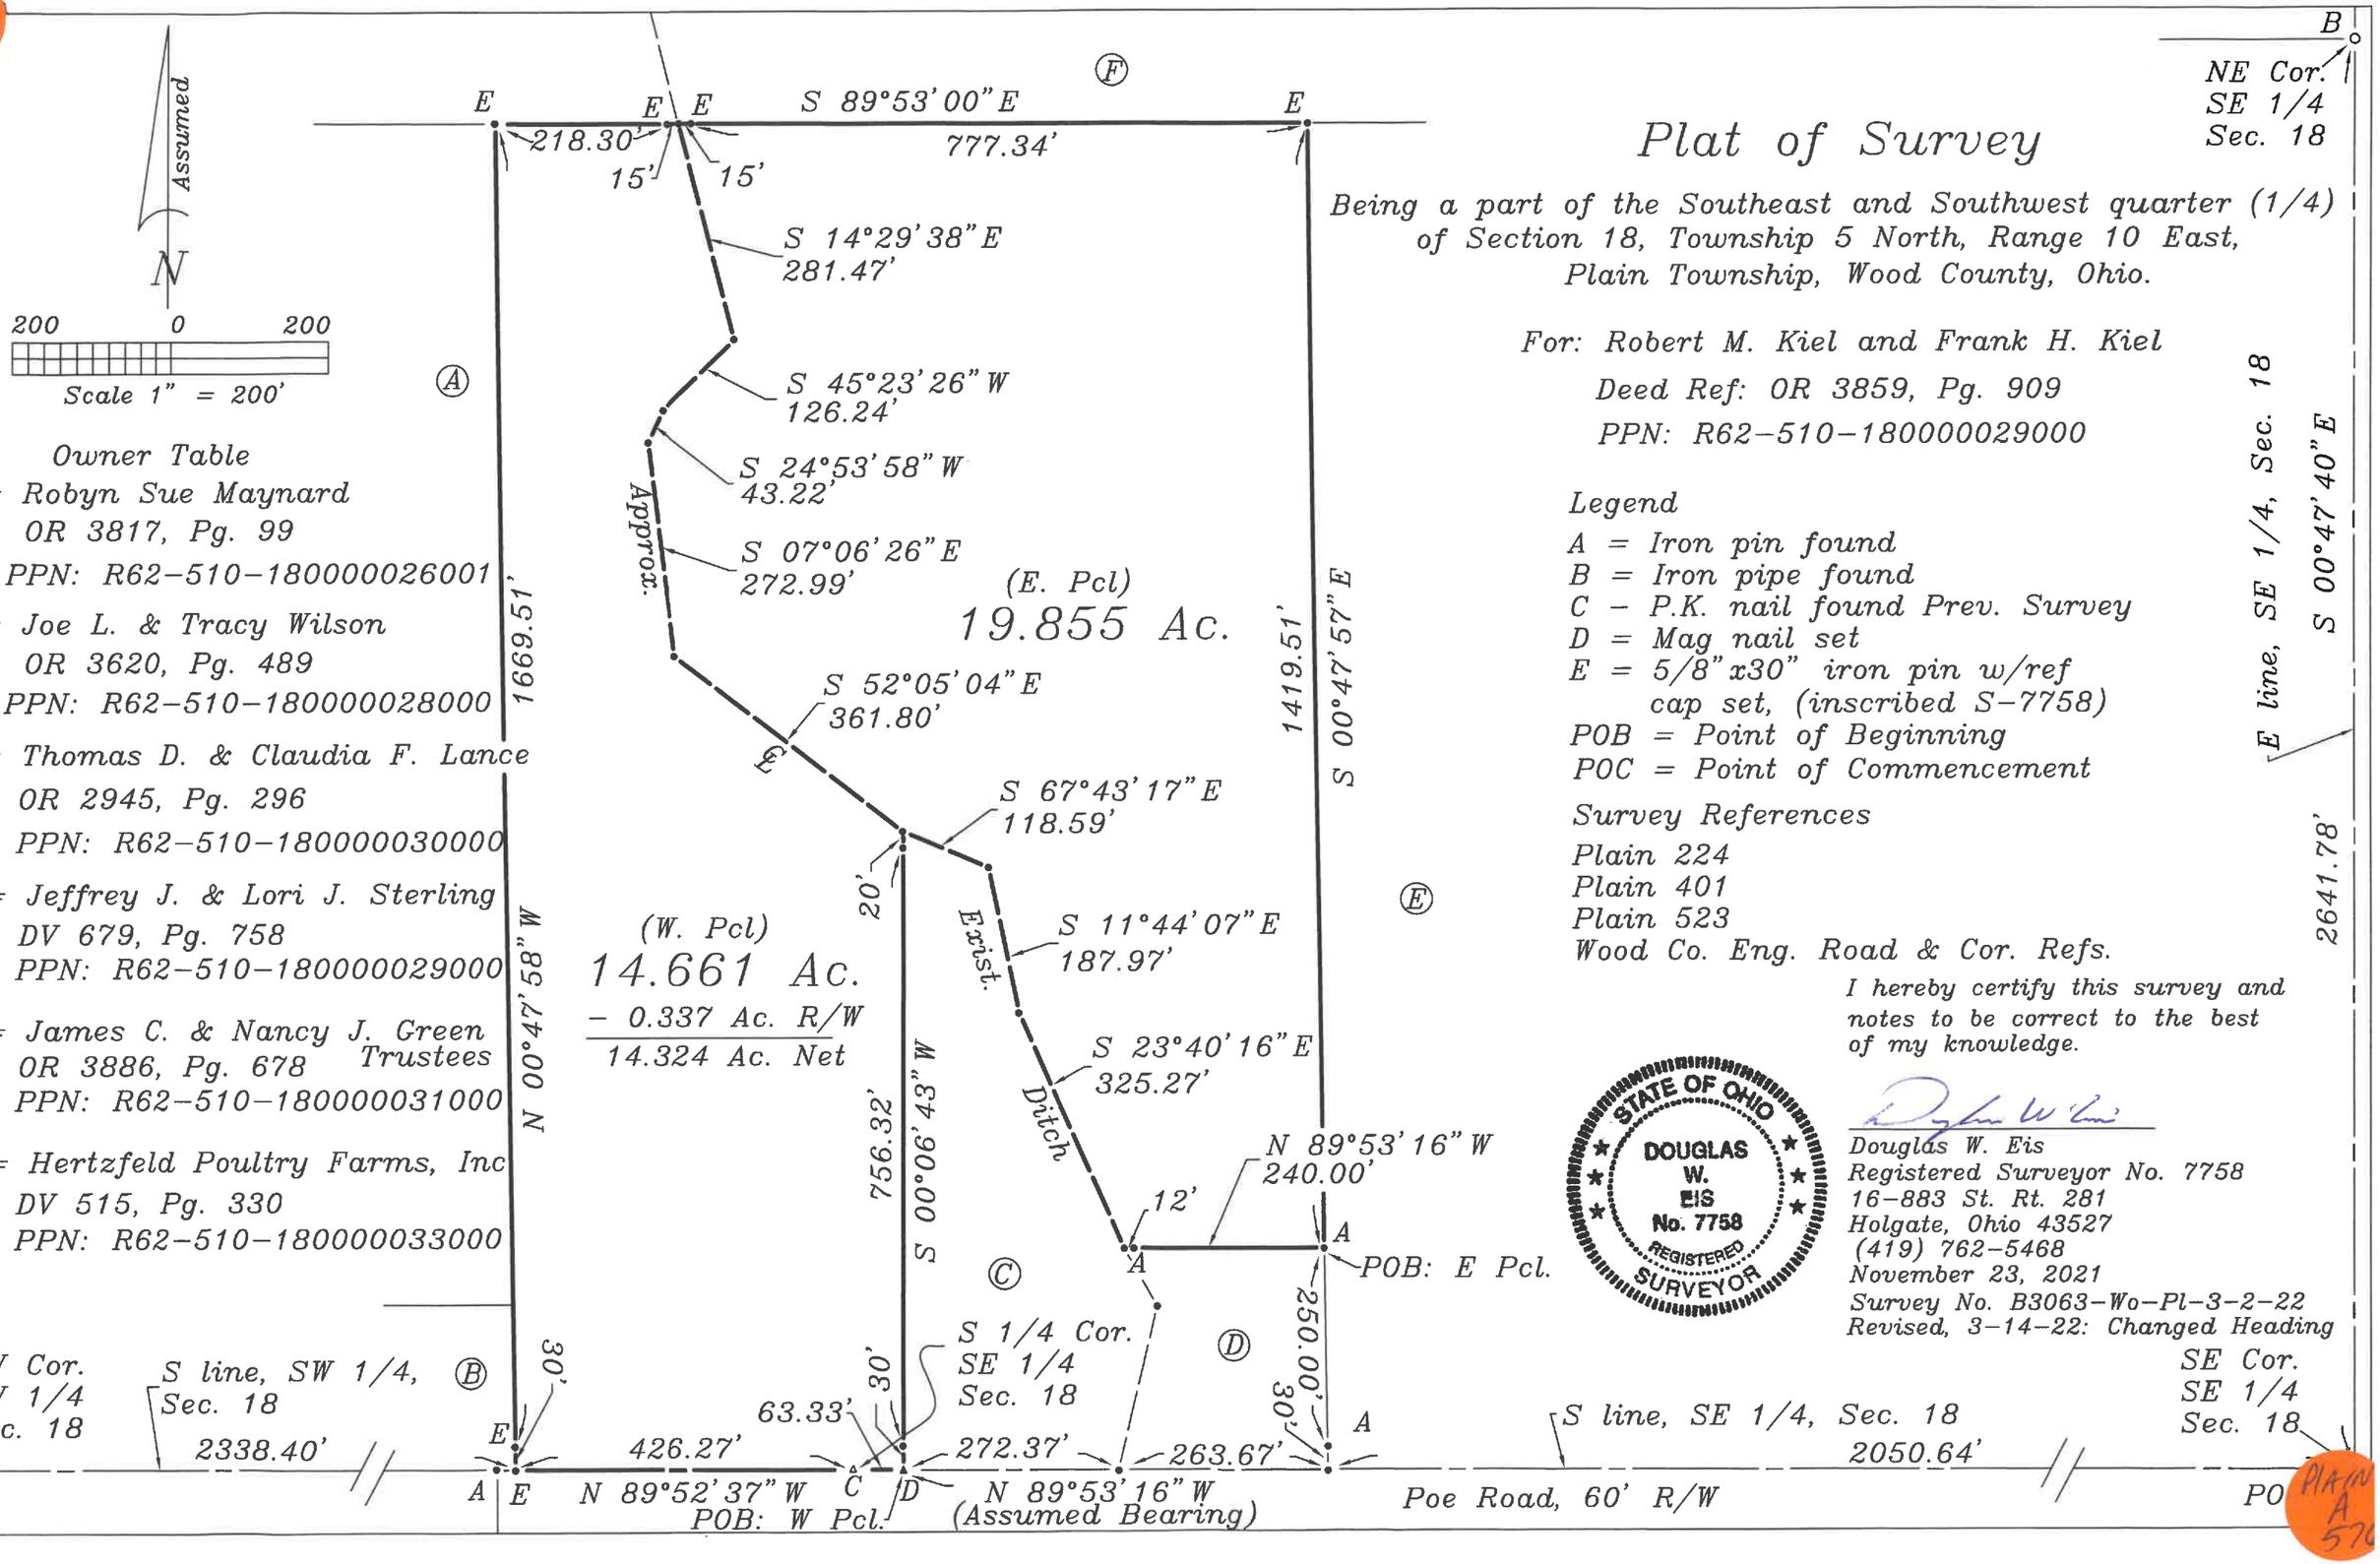

Owner Table

Ⓐ = Robyn Sue Maynard
OR 3817, Pg. 99
PPN: R62-510-180000026001

Ⓑ = Joe L. & Tracy Wilson
OR 3620, Pg. 489
PPN: R62-510-180000028000

Ⓒ = Thomas D. & Claudia F. Lance
OR 2945, Pg. 296
PPN: R62-510-180000030000

Ⓓ = Jeffrey J. & Lori J. Sterling
DV 679, Pg. 758
PPN: R62-510-180000029000

Ⓔ = James C. & Nancy J. Green Trustees
OR 3886, Pg. 678
PPN: R62-510-180000031000

Ⓕ = Hertzfeld Poultry Farms, Inc
DV 515, Pg. 330
PPN: R62-510-180000033000

Legend

A = Iron pin found
B = Iron pipe found
C - P.K. nail found Prev. Survey
D = Mag nail set
E = 5/8"x30" iron pin w/ref cap set, (inscribed S-7758)
POB = Point of Beginning
POC = Point of Commencement

Survey References

Plain 224
Plain 401
Plain 523
Wood Co. Eng. Road & Cor. Refs.

I hereby certify this survey and notes to be correct to the best of my knowledge.

STATE OF OHIO
DOUGLAS W. EIS
No. 7758
REGISTERED SURVEYOR

Douglas W. Eis
Registered Surveyor No. 7758
16-883 St. Rt. 281
Holgate, Ohio 43527
(419) 762-5468

November 23, 2021
Survey No. B3063-Wo-Pl-3-2-22
Revised, 3-14-22: Changed Heading

PLAIN A 570