Portage A 369

SURVEY FOR ROBERT M. SHINEW
PART OF THE SOUTHEAST QUARTER, SECTION 05, TOWN 4 NORTH, RANGE 11 EAST, PORTAGE TOWNSHIP, WOOD COUNTY, OHIO

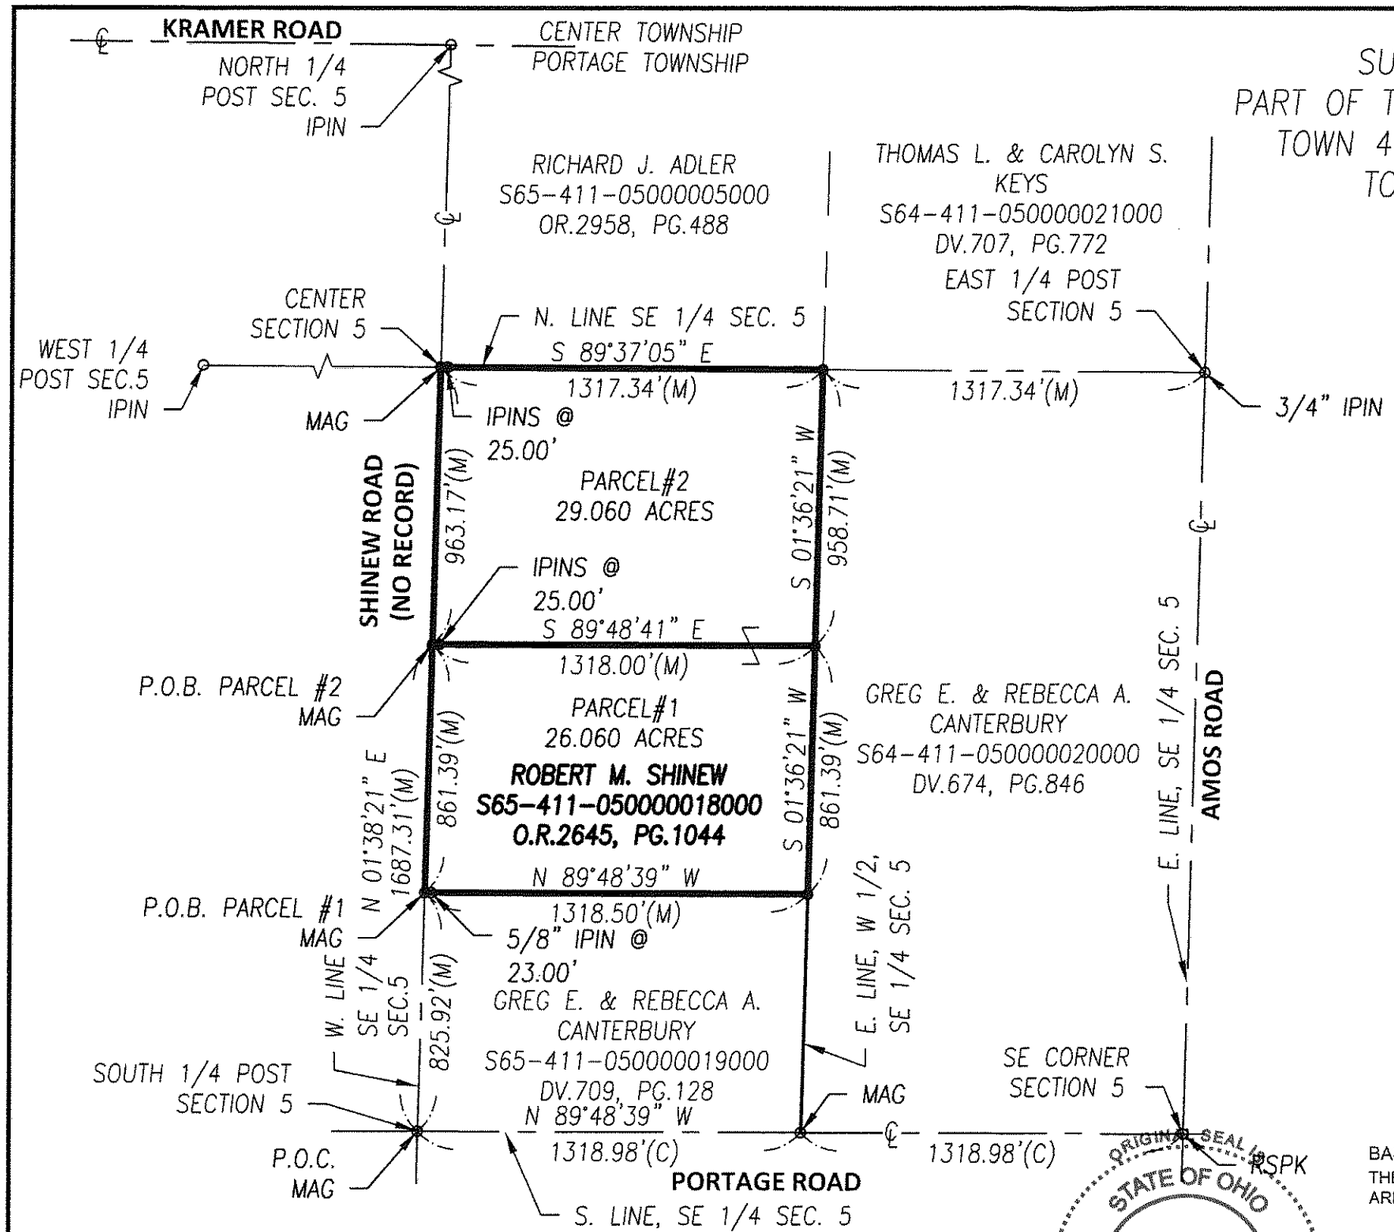

REFERENCES

DEEDS AS SHOWN.

SECTION CORNER REFERENCES OF WOOD COUNTY RECORDS.

SURVEY FOR SWANSON FAMILY FARMS, BY PAUL J. WESTHOVEN, SEPT. 2003.

SURVEY FOR SWANSON FAMILY FARMS, LTD., BY PAUL J. WESTHOVEN, NOV. 2003.

SURVEY BY MIKE BARNHISEL 2014.

LEGEND

○	MONUMENT FOUND
●	MONUMENT SET
(C)	CALCULATED DISTANCE
(M)	MEASURED DISTANCE
(REC)	RECORD DISTANCE
R/W	RIGHT-OF-WAY
P.O.B.	POINT OF BEGINNING
P.O.C.	POINT OF COMMENCEMENT

ALL IRON PINS SET SHOWN ARE 5/8" DIAMETER X 30" LONG WITH A CAP "DGL RJL PS 8029"

BASIS OF BEARINGS:
THE BEARINGS SHOWN HEREON ARE BASED ON AN ASSUMED BEARING AND ARE FOR THE SOLE PURPOSE OF SHOWING ANGULAR MEASUREMENT.

CERTIFICATION:
I HEREBY CERTIFY THAT THIS SURVEY SHOWN ON THE ATTACHED PLAT WAS PREPARED FROM AN ON THE GROUND SURVEY MADE UNDER MY SUPERVISION AND THAT IT AND THE INFORMATION, COURSES AND DISTANCES AS SHOWN ARE CORRECT TO THE BEST OF MY KNOWLEDGE.

3-12-15

RONALD J. LUMBREZER, P.S. DATE
OHIO PROFESSIONAL SURVEYOR NO. 8029

SCALE: 1" = 500'

NO	REVISION	DATE
1	XXX	X

DGL CONSULTING ENGINEERS, LLC
3455 BRIARFIELD BLVD. SUITE E
MAUMEE, OH 43537
PHONE: 419.535.1015
www.dgl-ltd.com

BOUNDARY SURVEY FOR: ROBERT M. SHINEW
PART OF THE SOUTHEAST QUARTER, SECTION 05, TOWN 4 NORTH, RANGE 11 EAST PORTAGE TOWNSHIP, WOOD COUNTY, OHIO

SURVEY SPLIT

FILE:	SHINEW
JOB NO.:	15007
DRAWN BY:	GSW
ISSUED:	02/25/15

X

PLOTTED: Mar 12, 2015 - 10:37am
DRAWING: M:\15007 2015 Boundary Surveys\Shinew Robert\SURVEY\Dwg\Shinew Robert 20.dwg: 11 x 17

Portage A 369