TROY 741

SURVEY REPORT

OF

PART OF ROAD TRACT NO. 52
TOWN 6-N, RANGE 12-EAST
TROY TWP. WOOD CO. OHIO

I HEREBY CERTIFY THAT no construction had been started and that no material had been delivered to the property described above on 25 OCT. '73 at 1:00 P.M. House and property staked as shown below.

NOTE: ASSUMED ℄ C & O R.R TO BE DUE NORTH AND SOUTH FOR DESCRIPTIVE PURPOSES ONLY.

SET PIPE AT ALL POINTS MARKED THUS — O

FOUND PIPE AT ALL POINTS MARKED THUS — ●

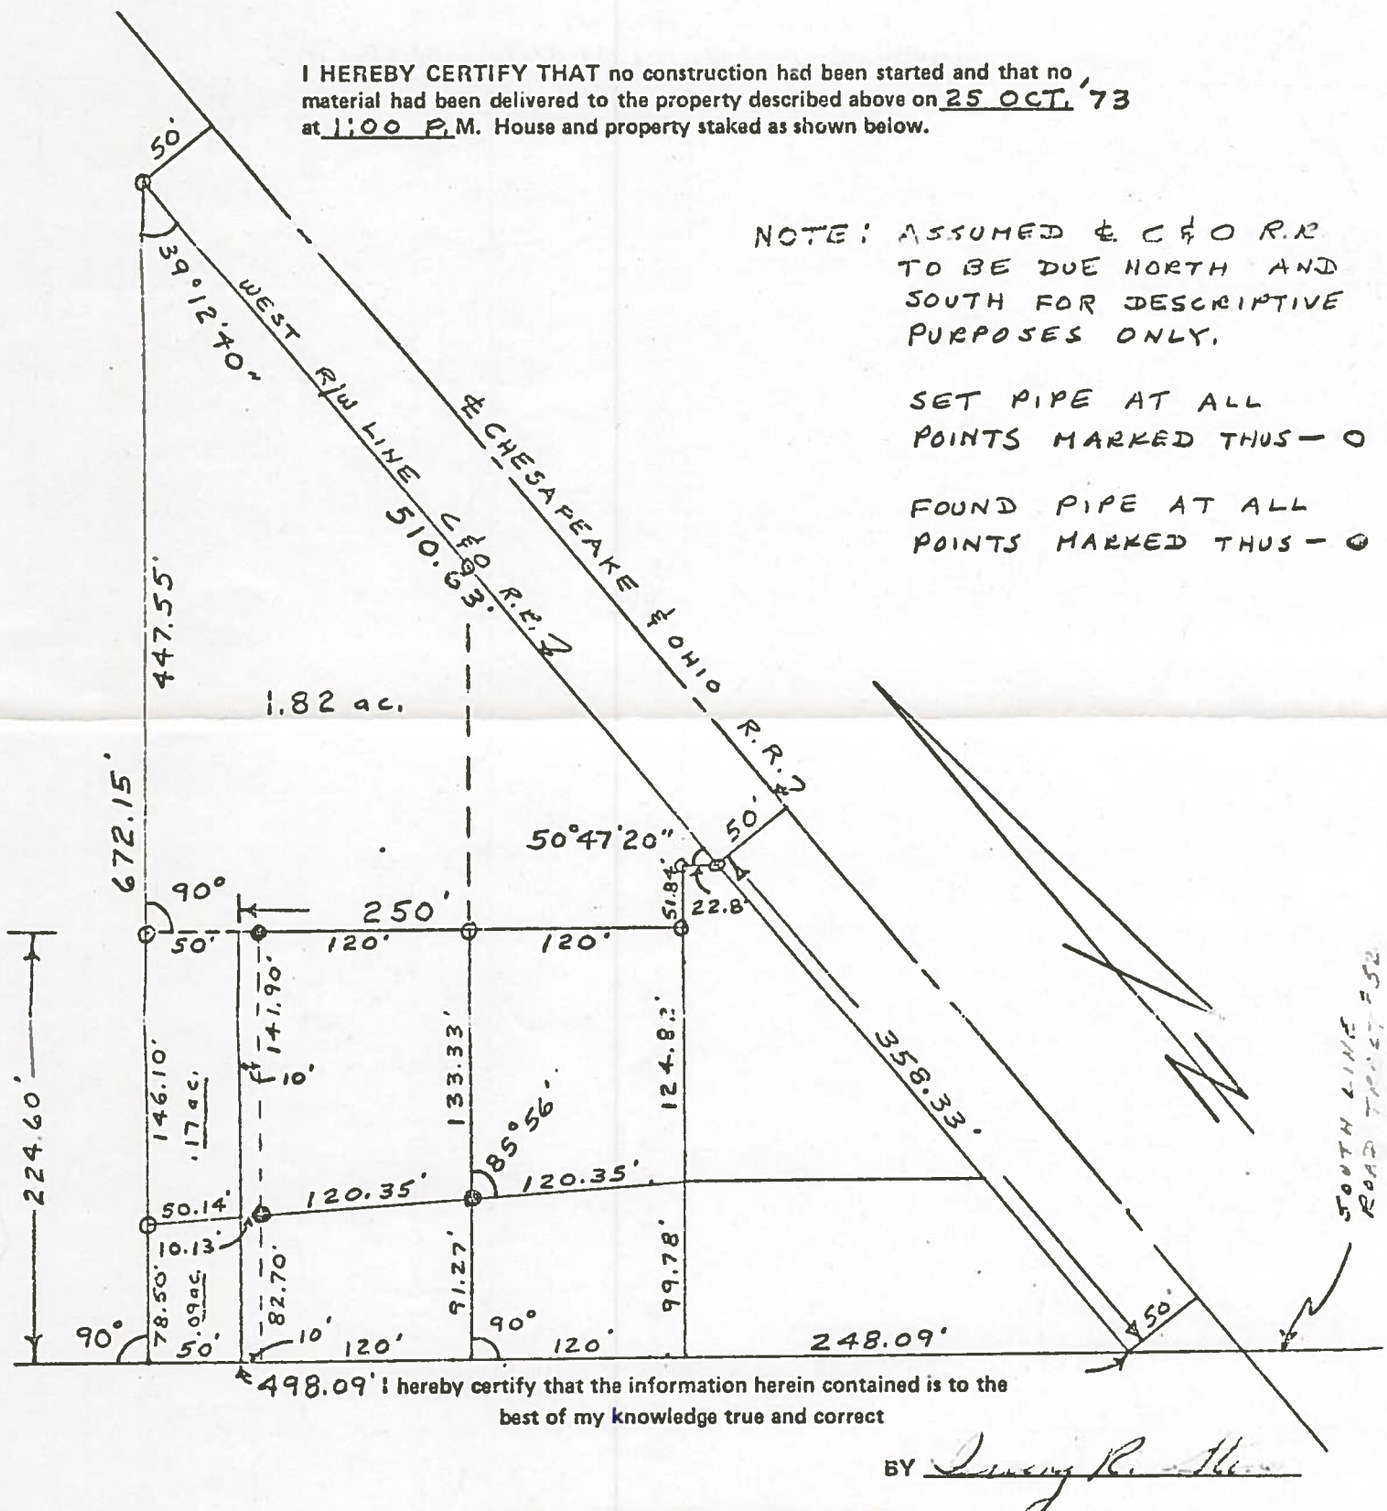

I hereby certify that the information herein contained is to the best of my knowledge true and correct

BY Irving R. Stone

IRVING R. STONE

REG. SURVEYOR NO. 5619

431 CHAPIN STREET — 241-6578

Scale 1 inch = 100'

Date: 30 Oct. 73

TROY 741